FORM No. 1.

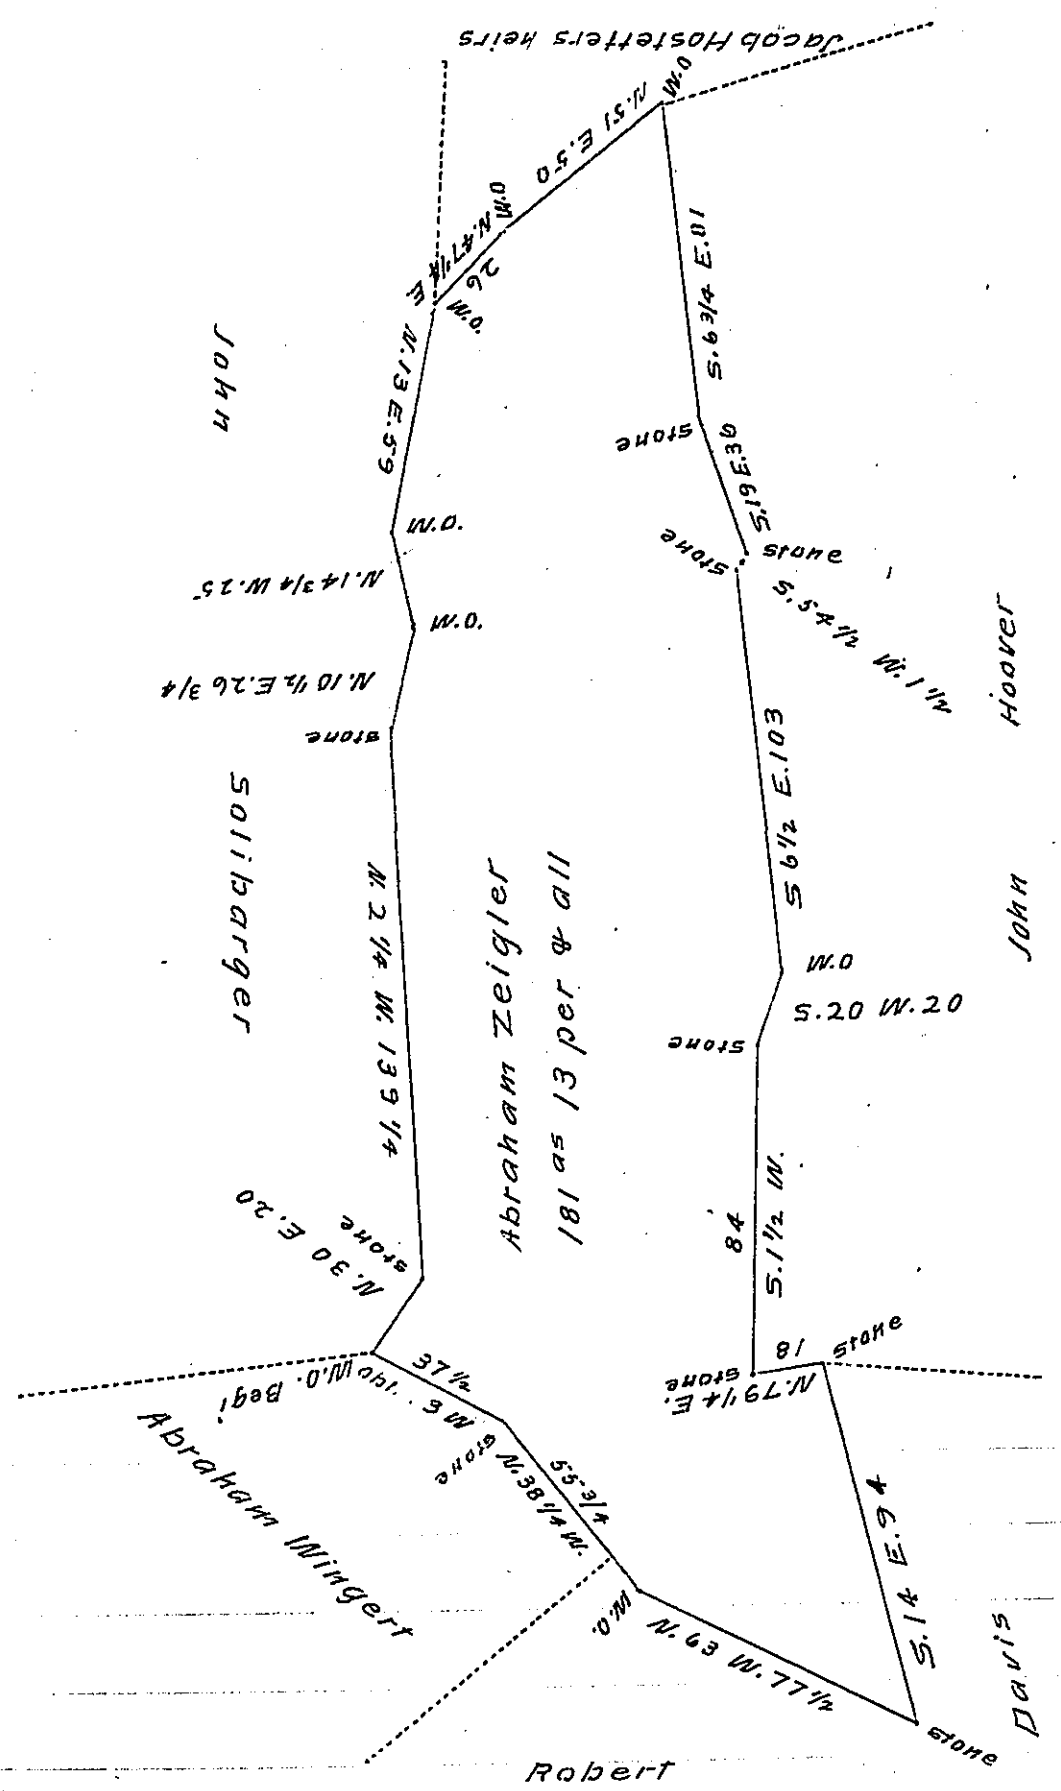

Draft of a tract of land situate in Letterkenny Township Franklin County containing one hundred and eighty one acres & thirteen perches and allowance of six percent for Roads &c. Surveyed the 24th of March 1826 In pursuance of a Warrant granted Abraham Ziegler dated the 20th day of March 1826 on which there is an actual resident settlement

William Hamilton D.S.

To Gabriel Hiester Esq. Sur. Gen.

IN TESTIMONY that the above is a copy of the original remaining on file in the Department of Internal Affairs of Pennsylvania, made comformably to an Act of Assembly approved the 16th day of February 1833, I have hereunto set my hand and caused the Seal of said Department to be affixed at Harrisburg, this 20th *day of* Nov. *1907*

Henry Houck

Secretary of Internal Affairs.