FORM No. 1.

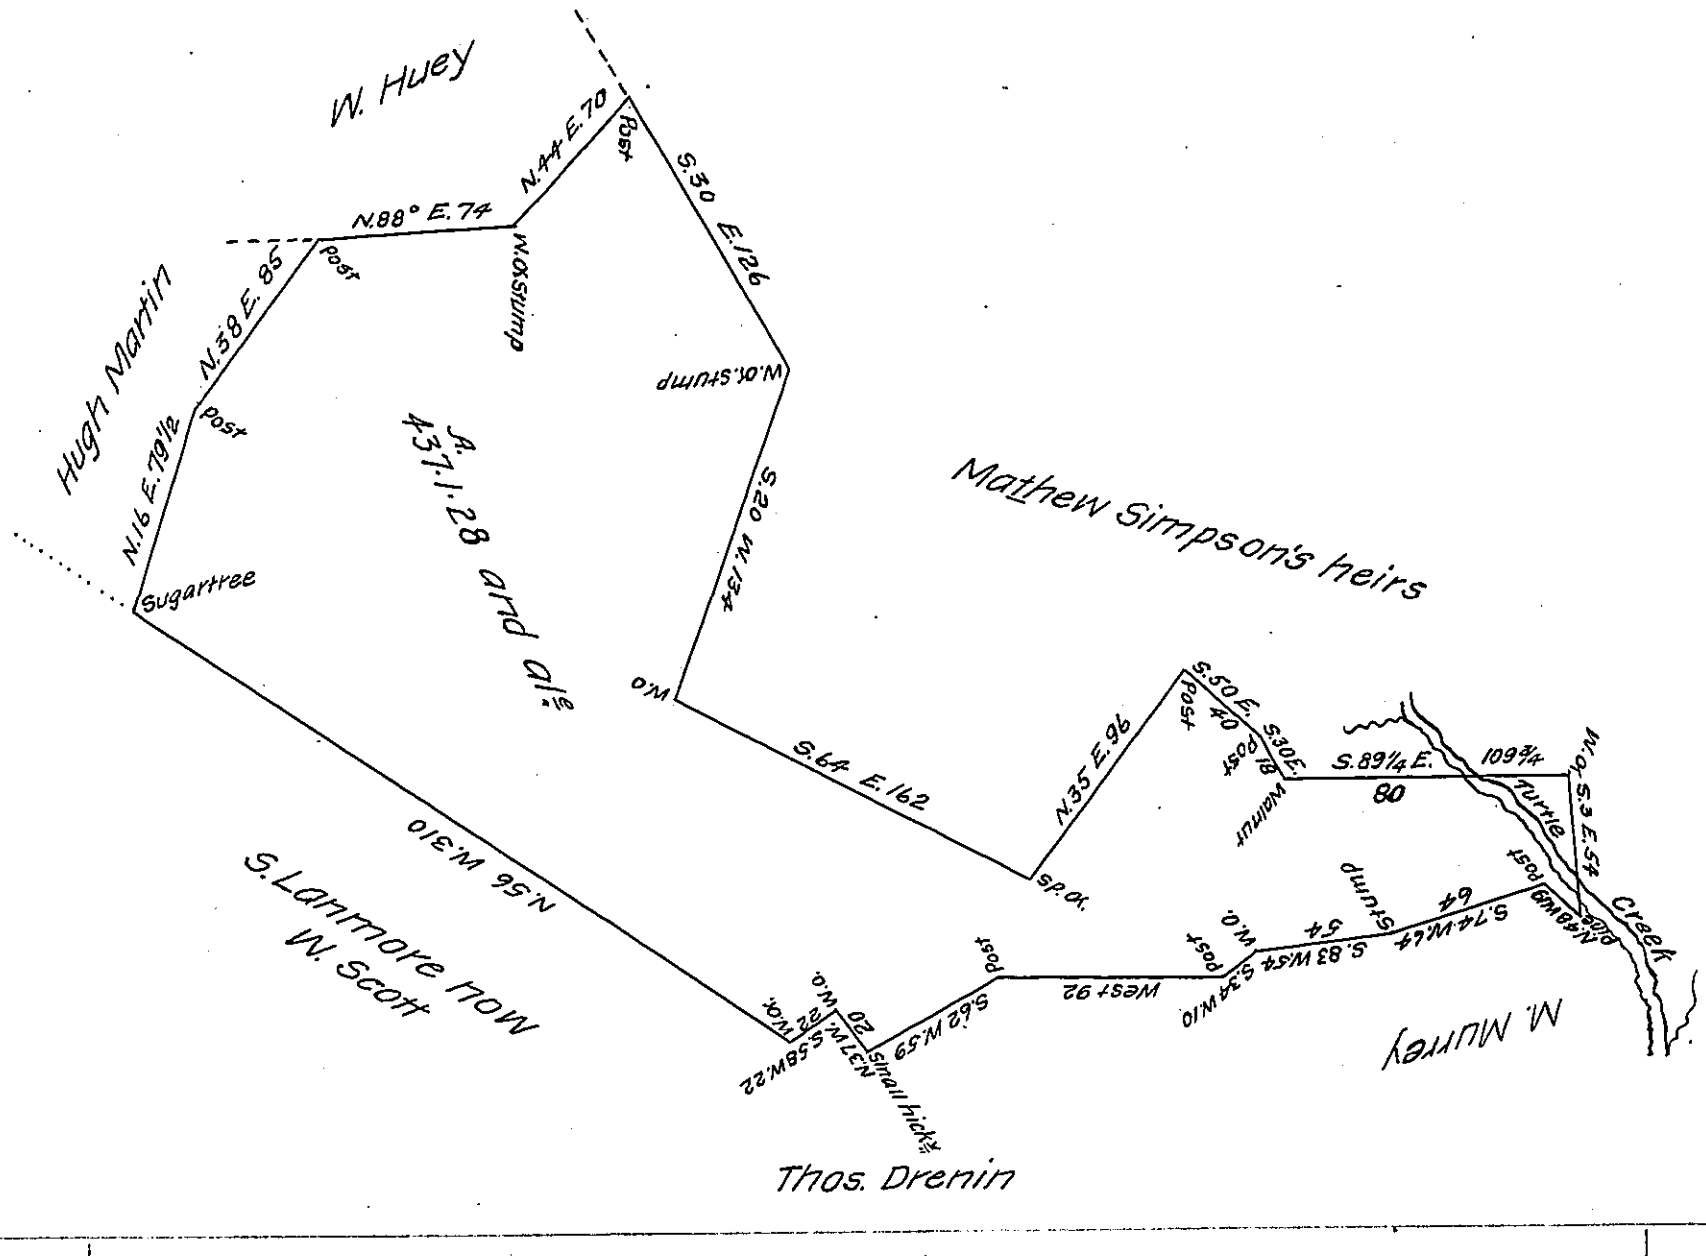

A Draught of a survey executed September 20 & 21st 1826 for Benjamin Darlington, administrator, and for the use of Joseph Simpson and others on a warant in the name of Mathew Simpson dated November 3d 1785 Nº 197 situate on the waters of Turtle Creek in Plum Township, Allegheny County containing four hundred thirty-seven acres one Rood twenty-eight perches and allowances of six pr ct & c.

Note, that part of the survey east of Turtle creek is in Westmoreland County.

A Hilands, D.S.

Allegheny Cou.y

Gabriel Hiester, Jr. Esqr S. G.

IN TESTIMONY that the above is a copy of the original remaining on file in the Department of Internal Affairs of Pennsylvania, made comformably to an Act of Assembly approved the 16th day of February 1833, I have hereunto set my hand and caused the Seal of said Department to be affixed at Harrisburg, this third day of September 1907

Henry Houck

Secretary of Internal Affairs.