FORM No 1.

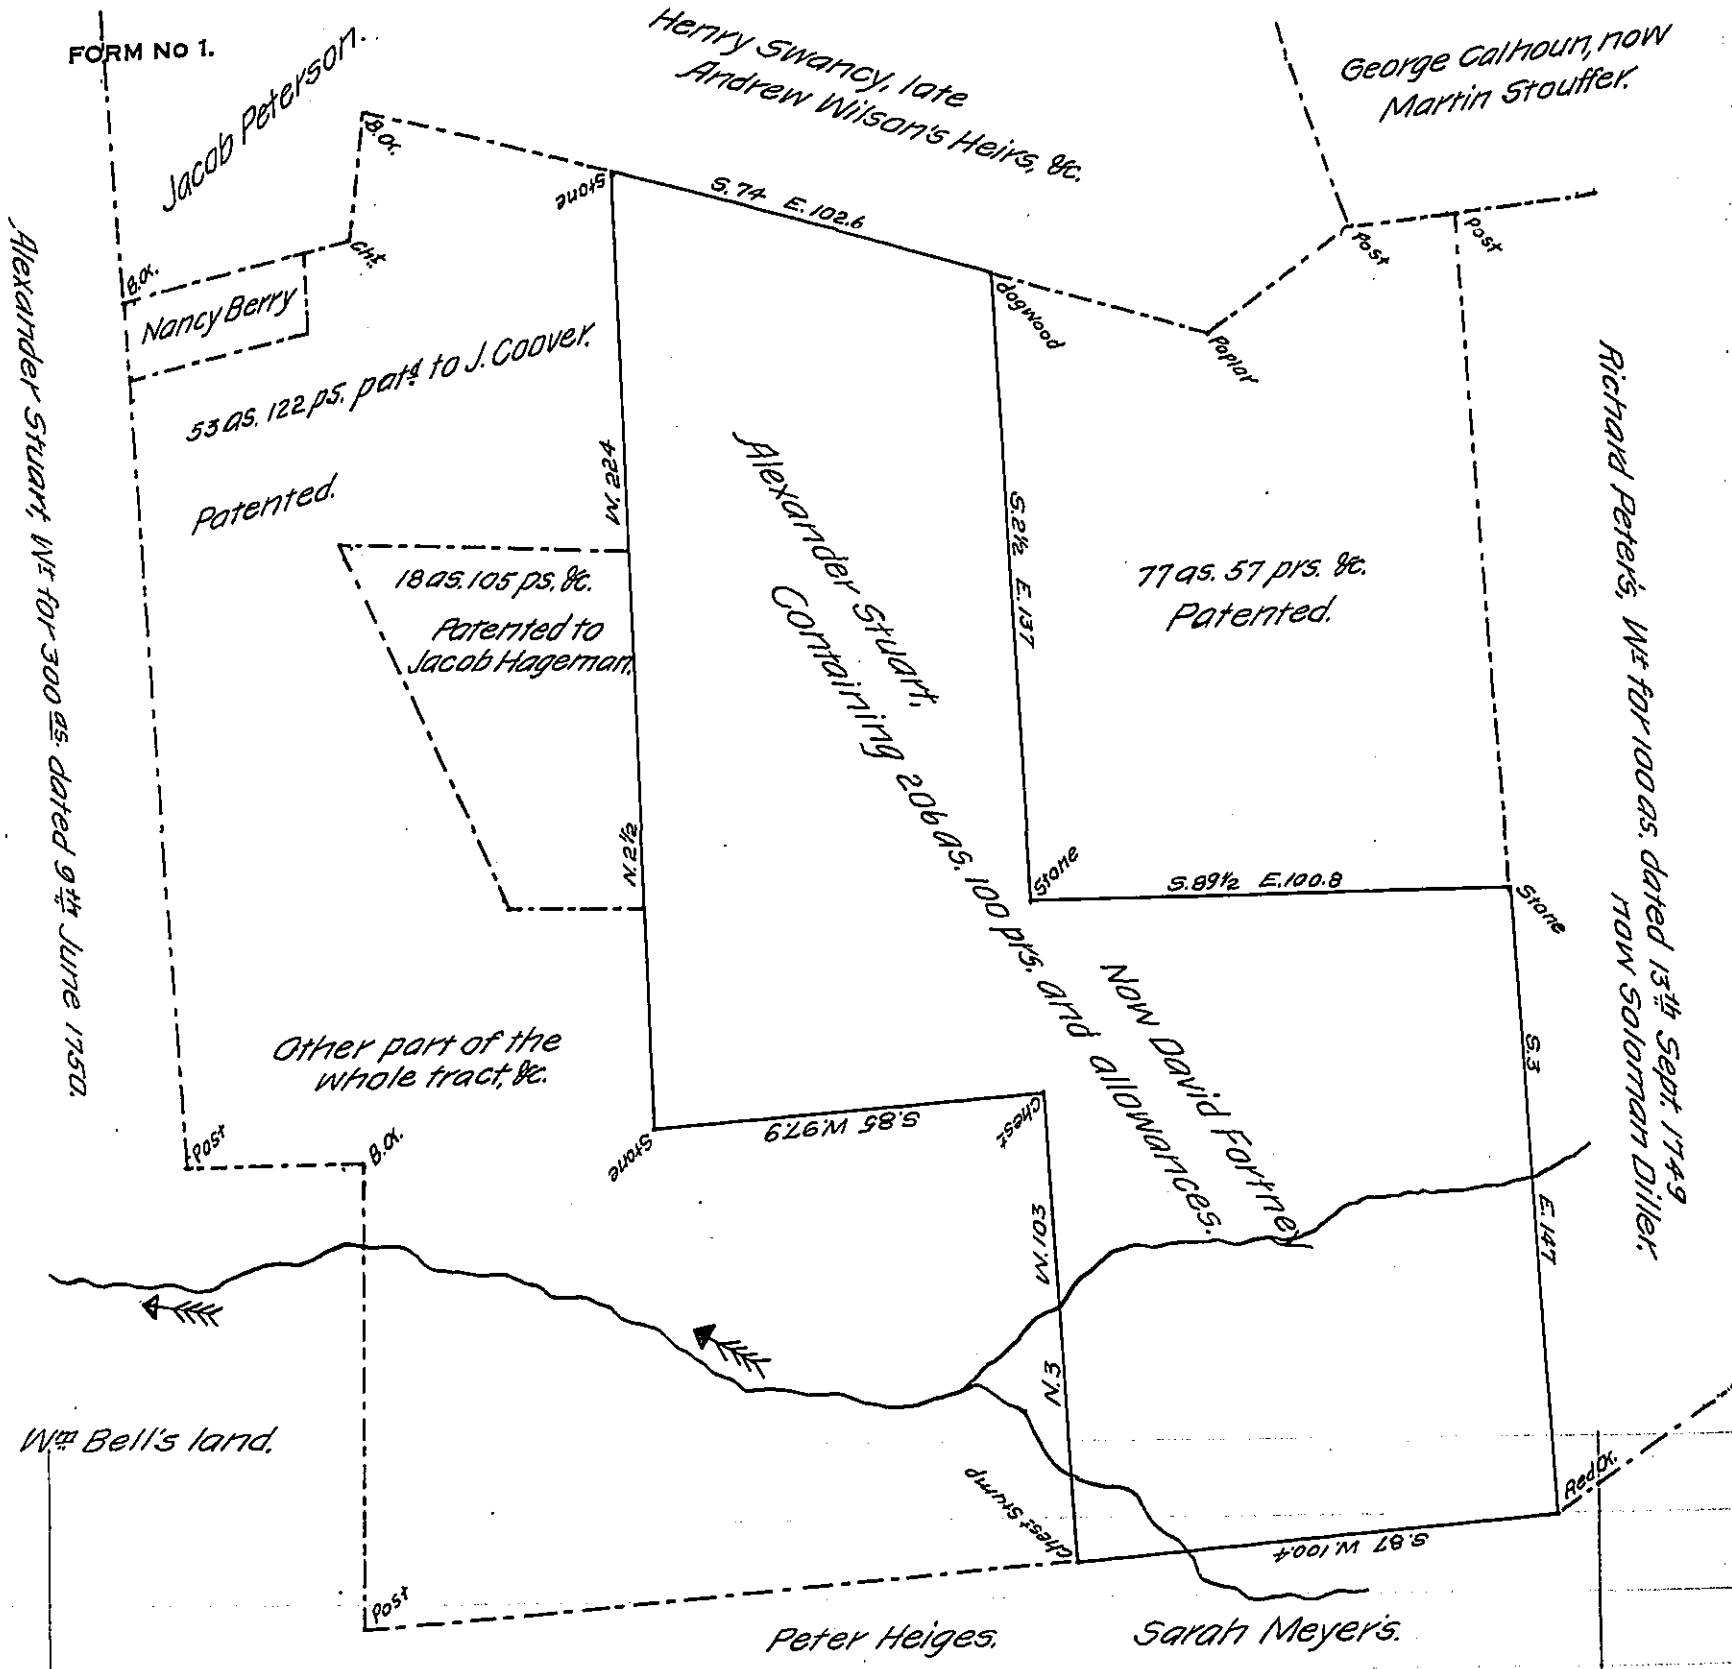

A Draught of a Piece of Land Situate in Monaghan Township, in the County of York, containing as above set forth, 206 as. 100 pr. & allowances, being part of 526½ as. &c. Originally surveyed by George Stevenson, late D.S. in pursuance of a warrant for 200 as. granted to Alexander Stuart, dated the 9th day of June 1750, the above being resurveyed by Jacob Spangler on the 21st May 1811, &c. and now on the 21st day of September, 1864, being requested by the said David Fortney, the present owner, to return the above, Who wishes to patent the same, &c.

James P. Barr, Esqr
Surveyor General.
at Harrisburg, Pa.

J. John Becker, Svr.
for Benjn Leese, D.S.

IN TESTIMONY that the above is a copy of the original remaining on file in the Department of Internal Affairs of Pennsylvania, made conformably to an Act of Assembly approved the 16th day of February, 1833, I have hereunto set my Hand and caused the Seal of said Department to be affixed at Harrisburg, this eighteenth day of October 1907.

Henry Houck

Secretary of Internal Affairs.