FORM No 1.

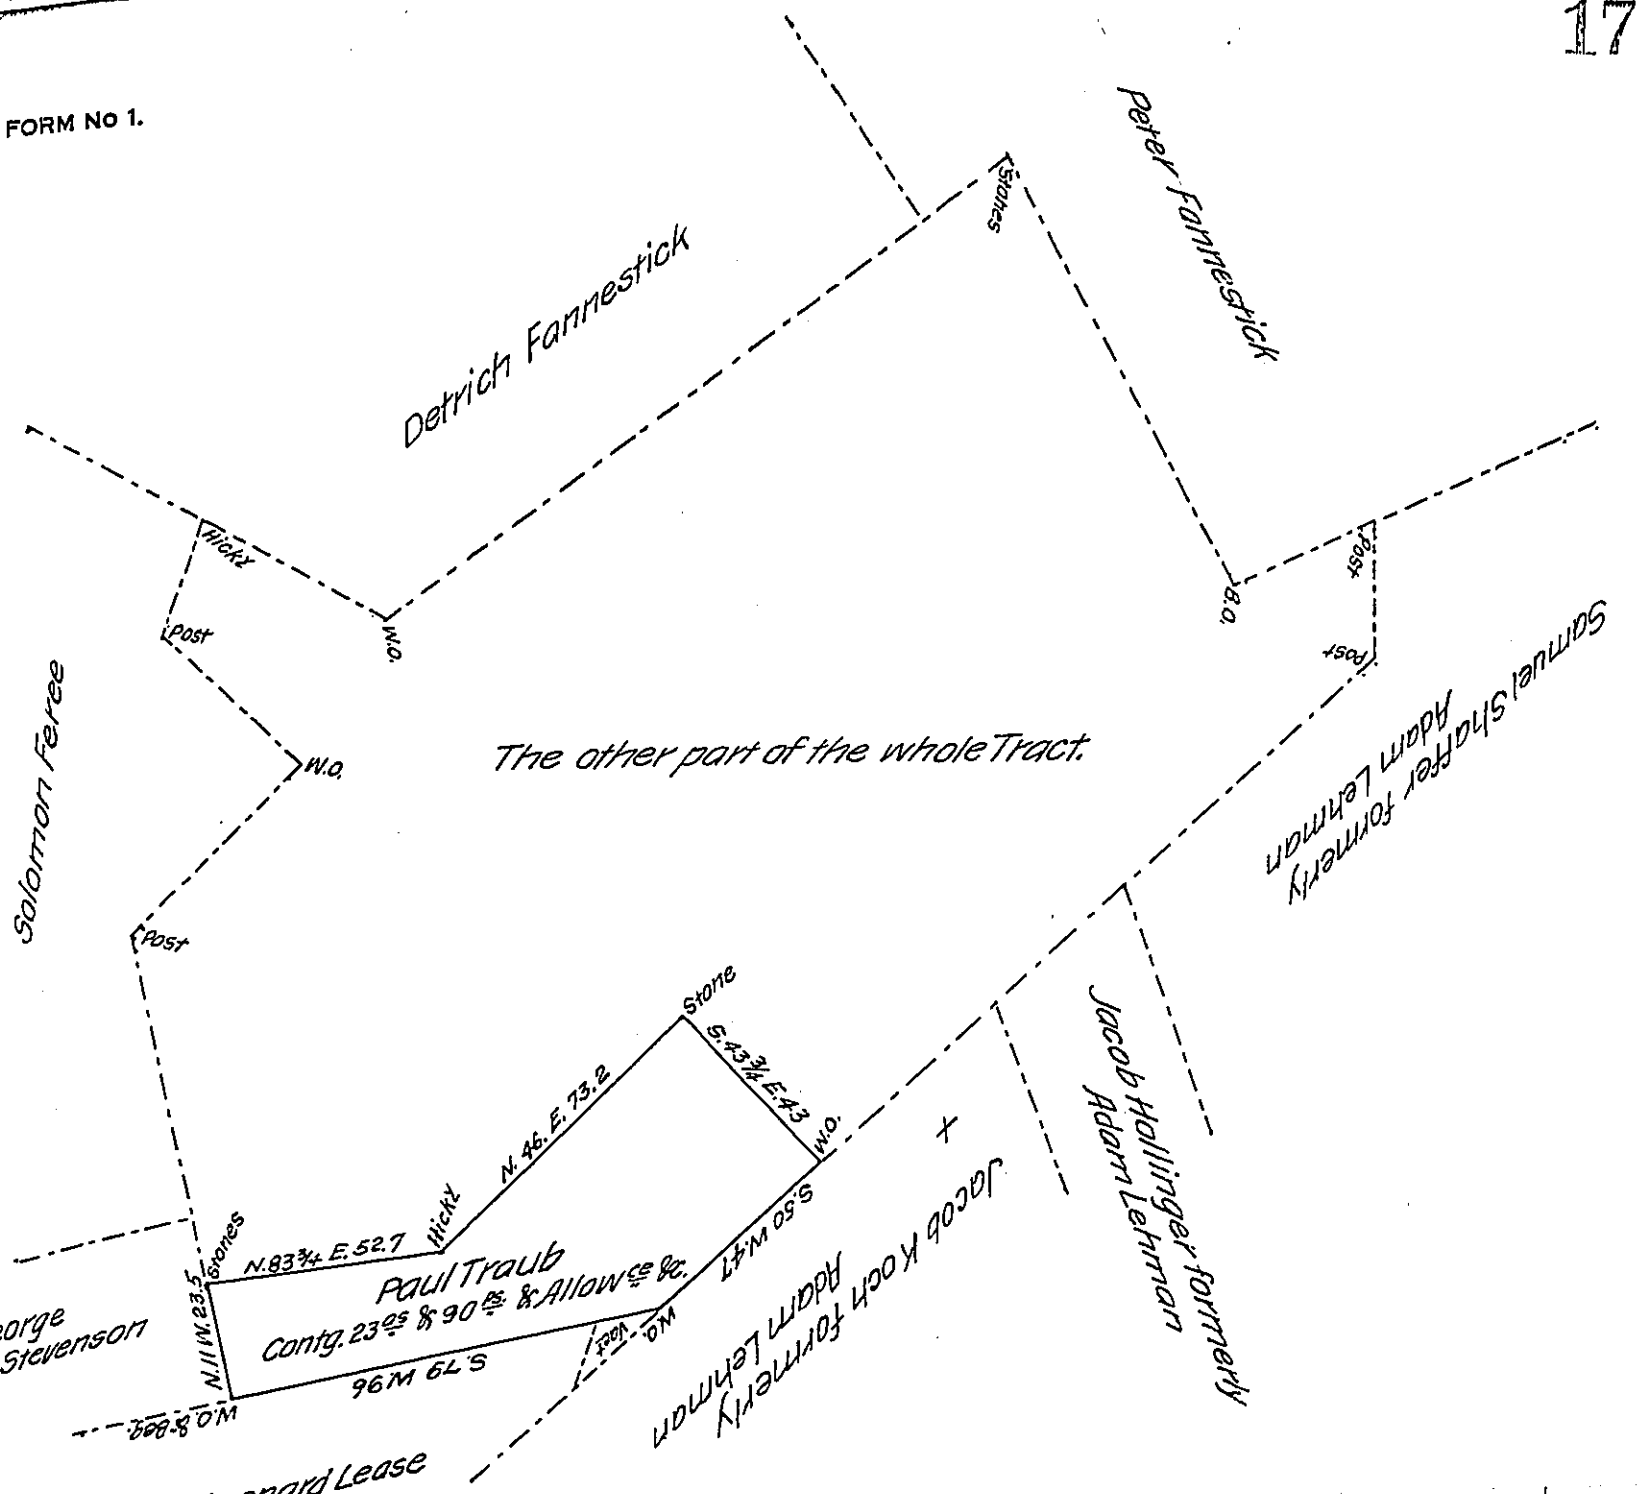

Situate in Washington formerly in Reading Township in the County of York, containing as above set forth 23 as & 90 Perches and allowance &c. Being part of a larger Tract of 225 a. & 90 Perches & allowance &c. of Land which was originally surveyed by William Mathews late D.S. on the 24th day of the 3d Month A.D. 1765. In pursuance of a Warrant for 100 a. granted to Paul Traub bearing date the 23d day of November A.D. 1764. Resurveyed and divided off from the said larger Tract of Land on the 11th day of January A.D. 1812 for and at the request of the present owner William Cadwell who desired the same to be returned for Confirmation.

Per

Jacob Spangler, D.S.

To

Andrew Porter, Esqr
Surveyor General

IN TESTIMONY that the above is a copy of the original remaining on file in the Department of Internal Affairs of Pennsylvania, made conformably to an Act of Assembly approved the 16th day of February, 1833, I have hereunto set my Hand and caused the Seal of said Department to be affixed at Harrisburg, this eighteenth day of October 1907.

Henry Houck

Secretary of Internal Affairs.