FORM No. 1.

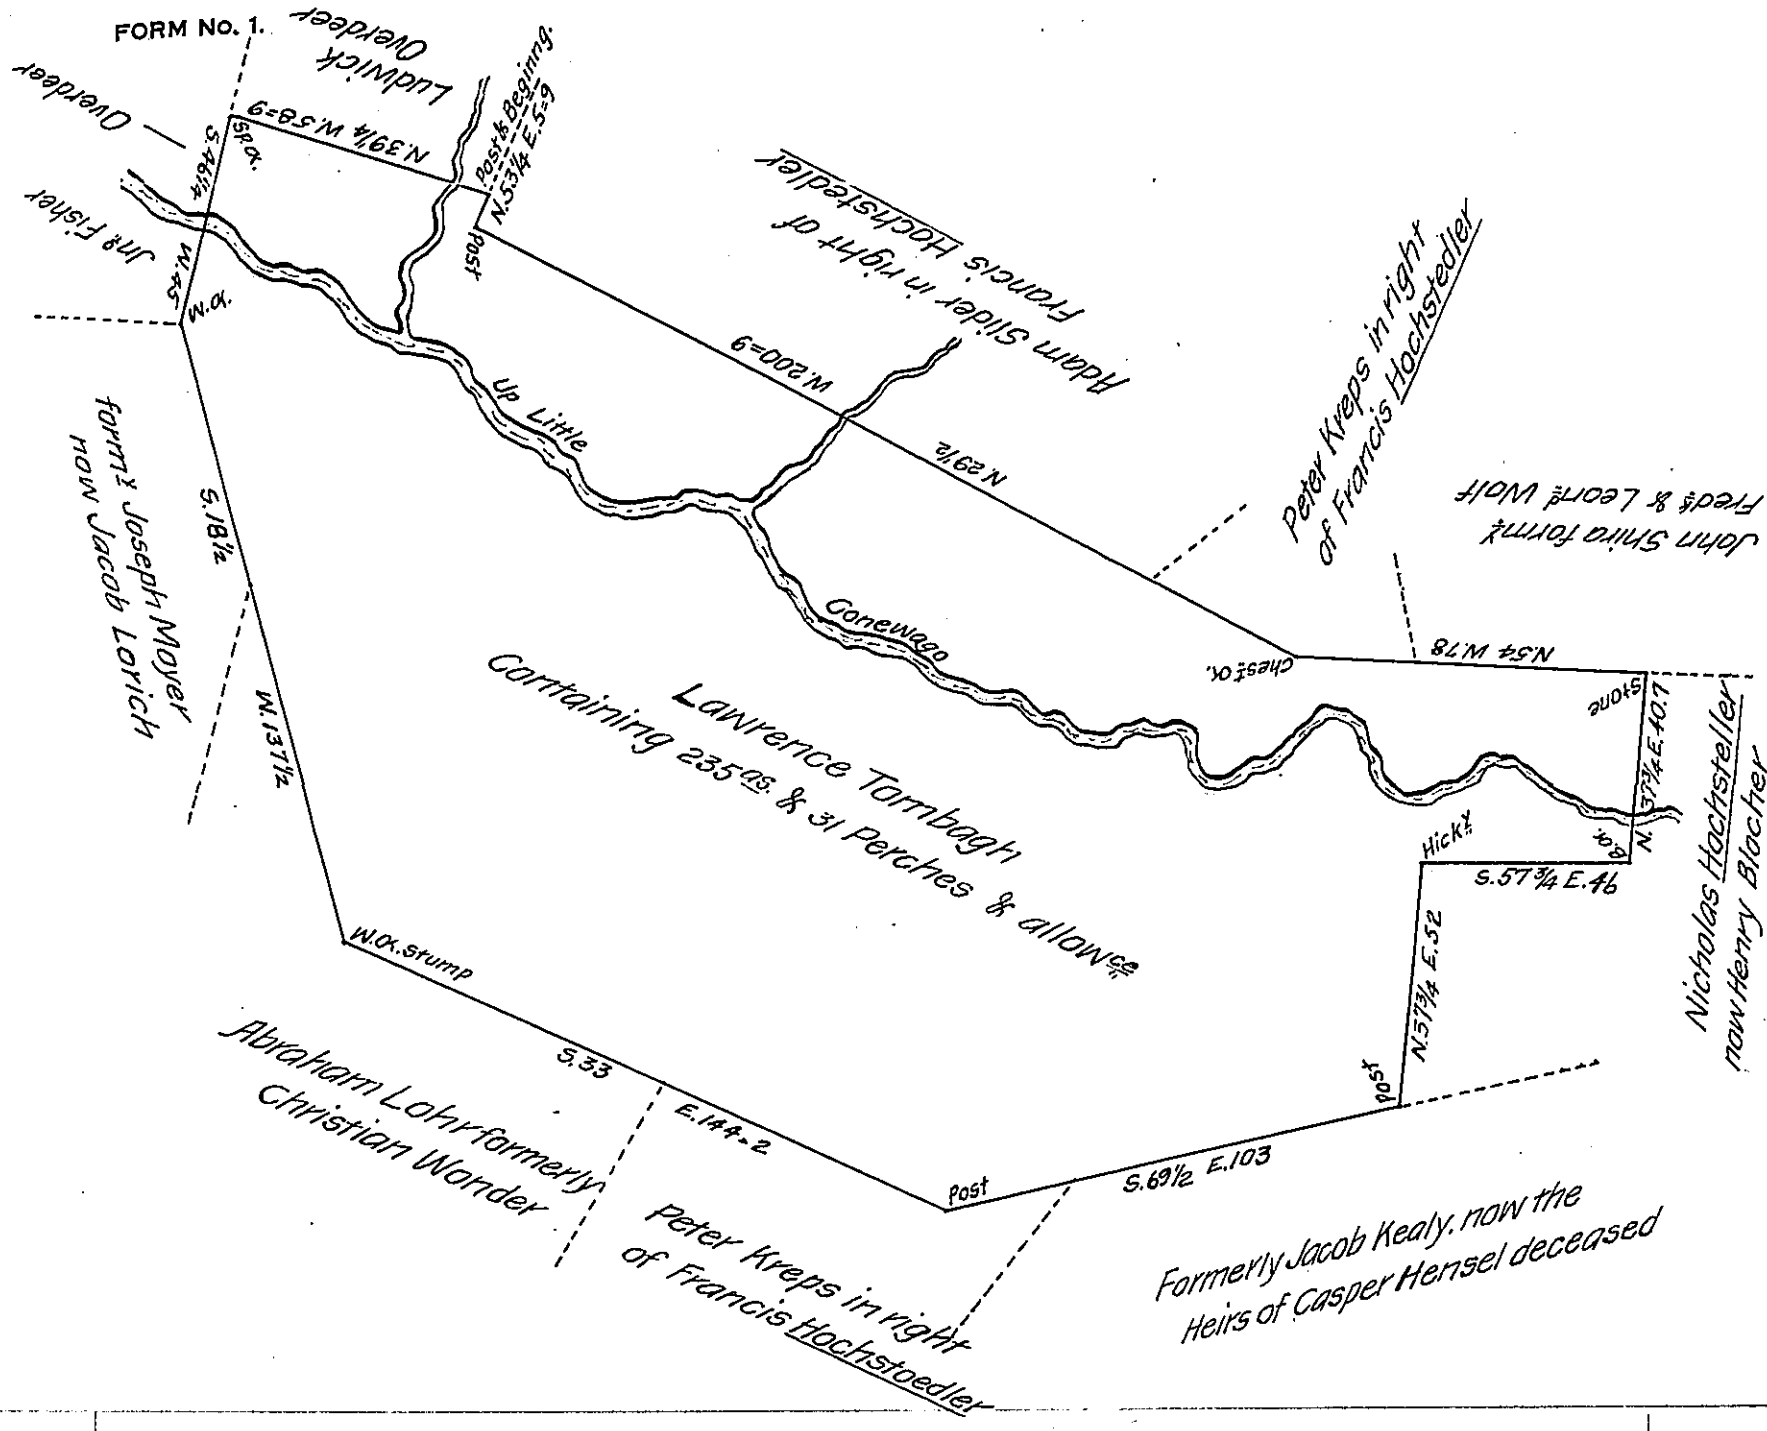

Situate formerly in Lancaster County, then adjoining Lands near to Bernard Houke, on the head Branch of Little Conewago on the West side of Susquehanna River, but now in Manheim Township in the County of York, Containing as above set forth 235 as. & 31 Perches and allowance. Originally Surveyed In Pursuance of a Warrant for 100 as. granted to Lawrence Tornbach bearing date the 21st day of January, A. Do. 1747. Resurveyed agreeably to the present settled lines, In pursuance of the aforesaid Warrant the 26th & 27th days of April A.Do. 1809 at the request of the present owners who desired me to make Return of the Draught.

Per

Jacob Spangler, D.S.

To

Andrew Porter, Esqr.

Surveyor General.

Lancaster, Pa.

IN TESTIMONY that the above is a copy of the original remaining on file in the Department of Internal Affairs of Pennsylvania, made comformably to an Act of Assembly approved the 16th day of February 1833, I have hereunto set my hand and caused the Seal of said Department to be affixed at Harrisburg, this thirtieth day of October, 1907.

Henry Houck

Secretary of Internal Affairs.