FORM NO 1.

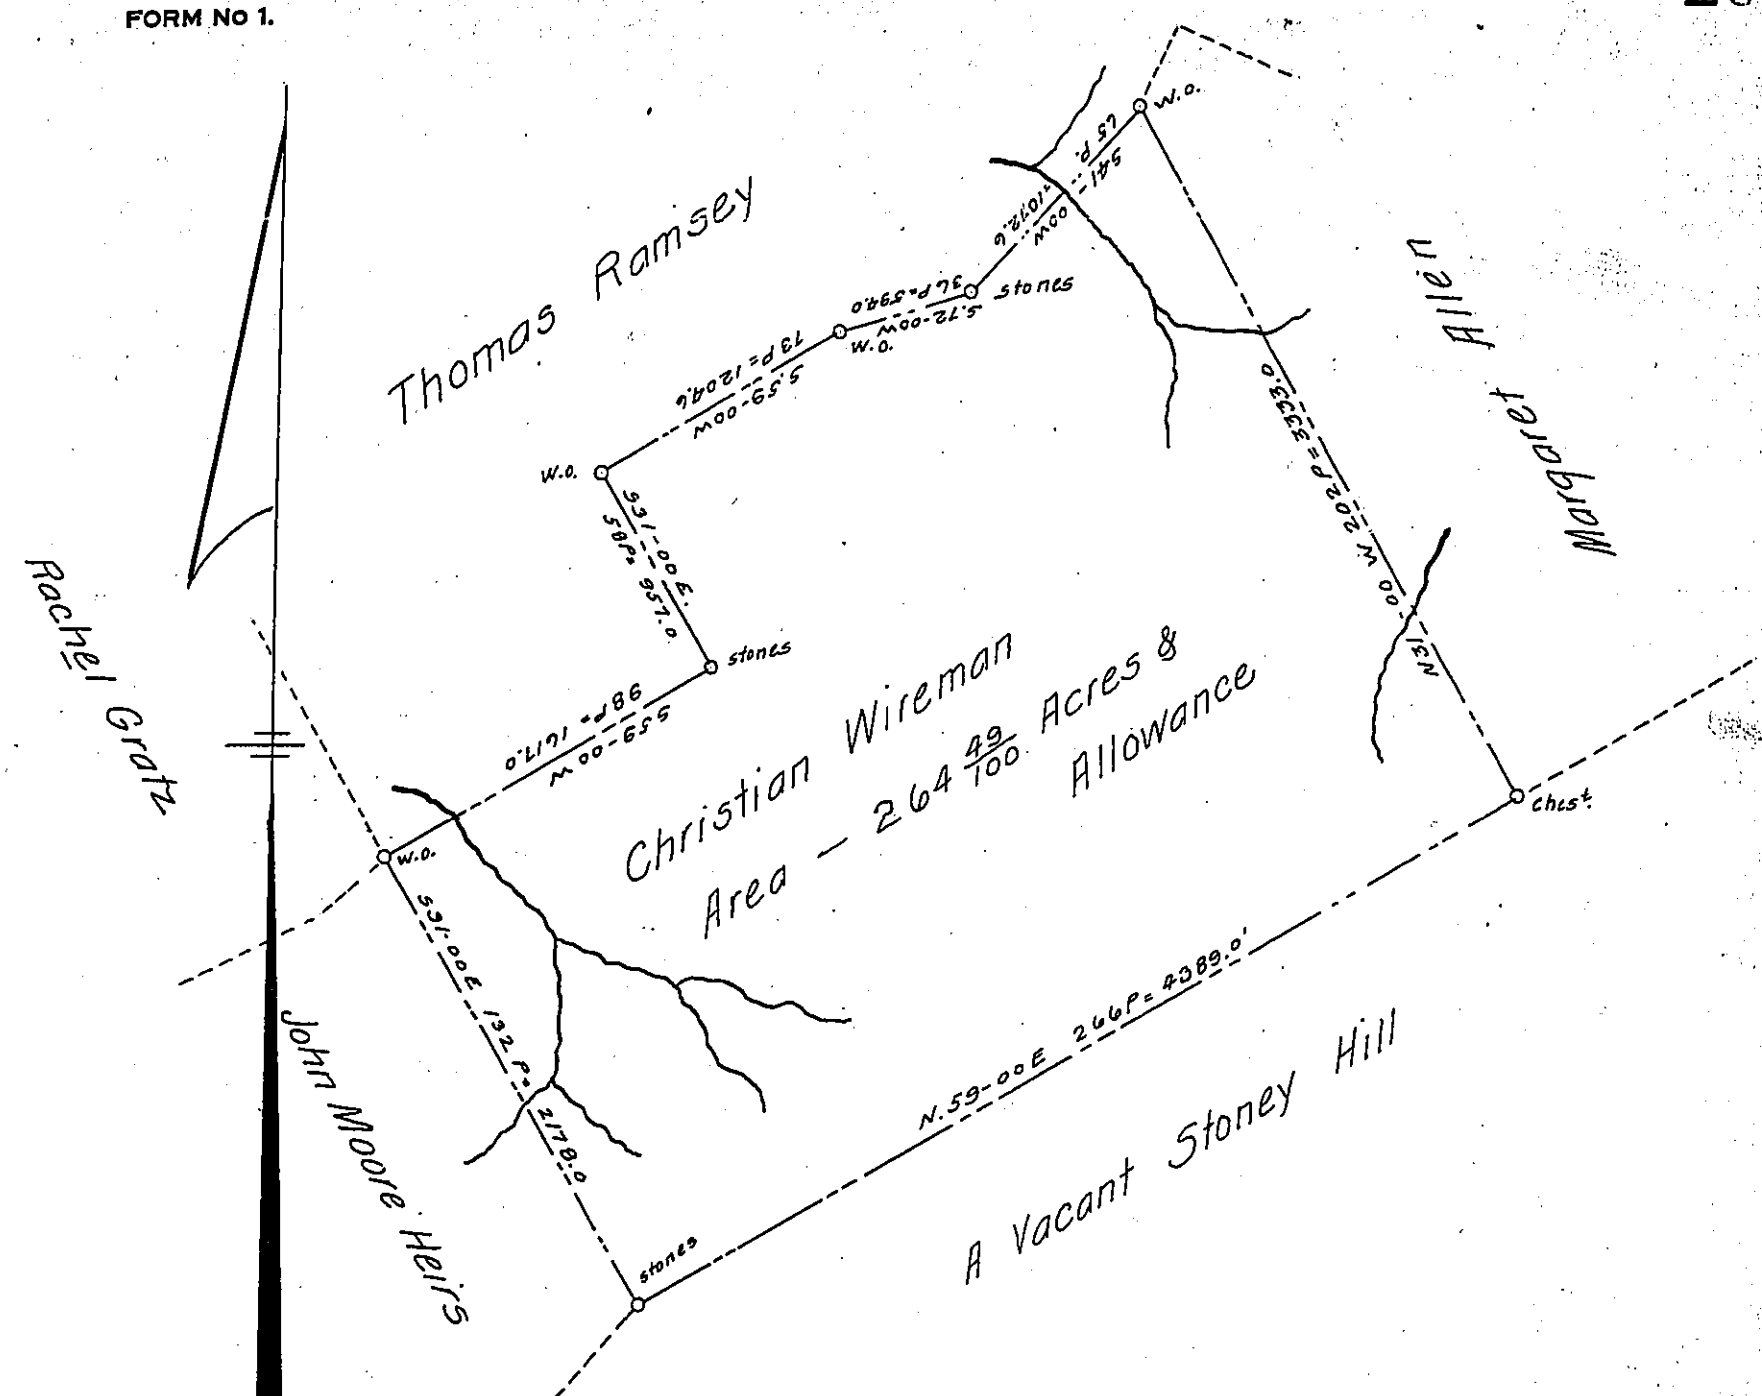

A Draft of a tract of land situated in the Township of Wharton and County of Fayette, containing 264 49/100 acres, ~~perches~~ and allowance of six per cent for roads, etc. Surveyed the 29th day of April 1794 in pursuance of a warrant granted to Christian Wireman, dated the 29th day of March ~~19~~ 1793. The survey for which tract as shown above is of record in the Surveyors Office of Fayette Co. in Records of original Surveys Book "F" Page 87. Said to Contain 266 3/4 acres and allowance.

To Henry Houck, Esq.,
Secretary of Internal Affairs

J. B. Hogg
County Surveyor
of
Fayette Co.

IN TESTIMONY that the above is a copy of the original remaining on file in the Department of Internal Affairs of Pennsylvania, made conformably to an Act of Assembly approved the 16th day of February, 1833, I have hereunto set my Hand and caused the Seal of said Department to be affixed at Harrisburg, this tenth *day of* January *1908*

Henry Houck

Secretary of Internal Affairs.