FORM No. 1.

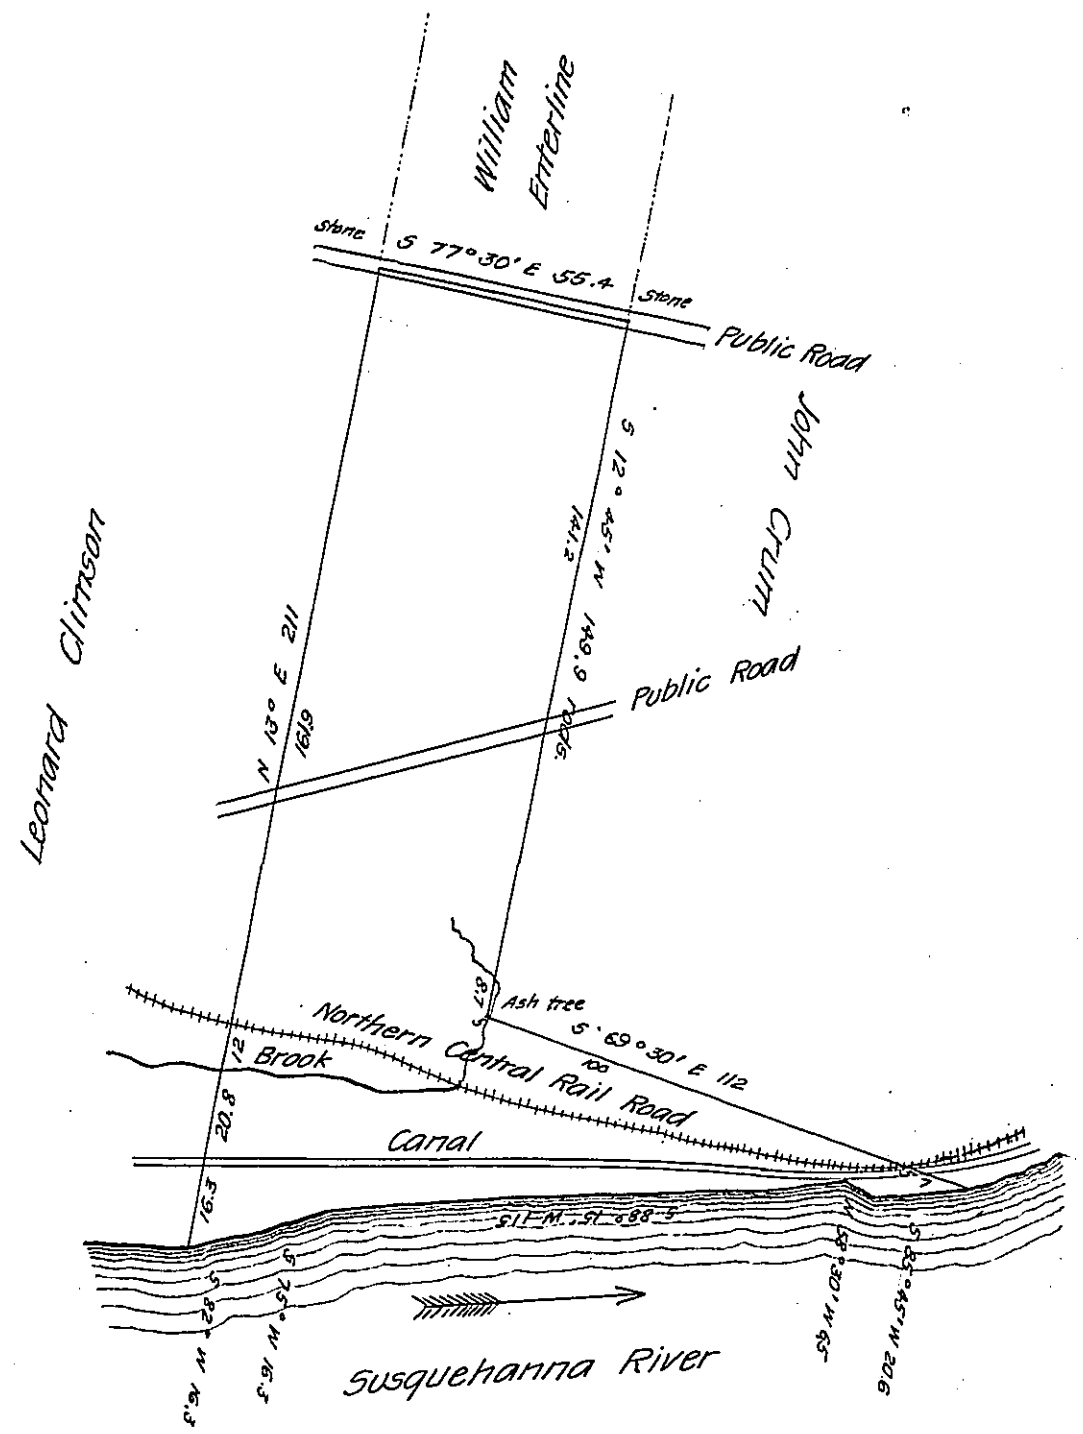

Draft of an improved tract of land (improved about sixty years) surveyed May 23rd A.D. 1860 for Frederick P. Maus; in pursuance with his warrant bearing date May 5th 1860 Situate in Middle Paxton Township Dauphin County Penn'a Containing seventy-eight acres eighty-eight and seven tenths perches and allowance of six pr. ct.

Preston Miller C.S.

To W. H. Keim Esq.

Surveyor General, Penn'a

IN TESTIMONY that the above is a copy of the original remaining on file in the Department of Internal Affairs of Pennsylvania, made comformably to an Act of Assembly approved the 16th day of February 1833, I have hereunto set my hand and caused the Seal of said Department to be affixed at Harrisburg, this twenty seventh *day of* September *1907*

Henry Houck

Secretary of Internal Affairs.