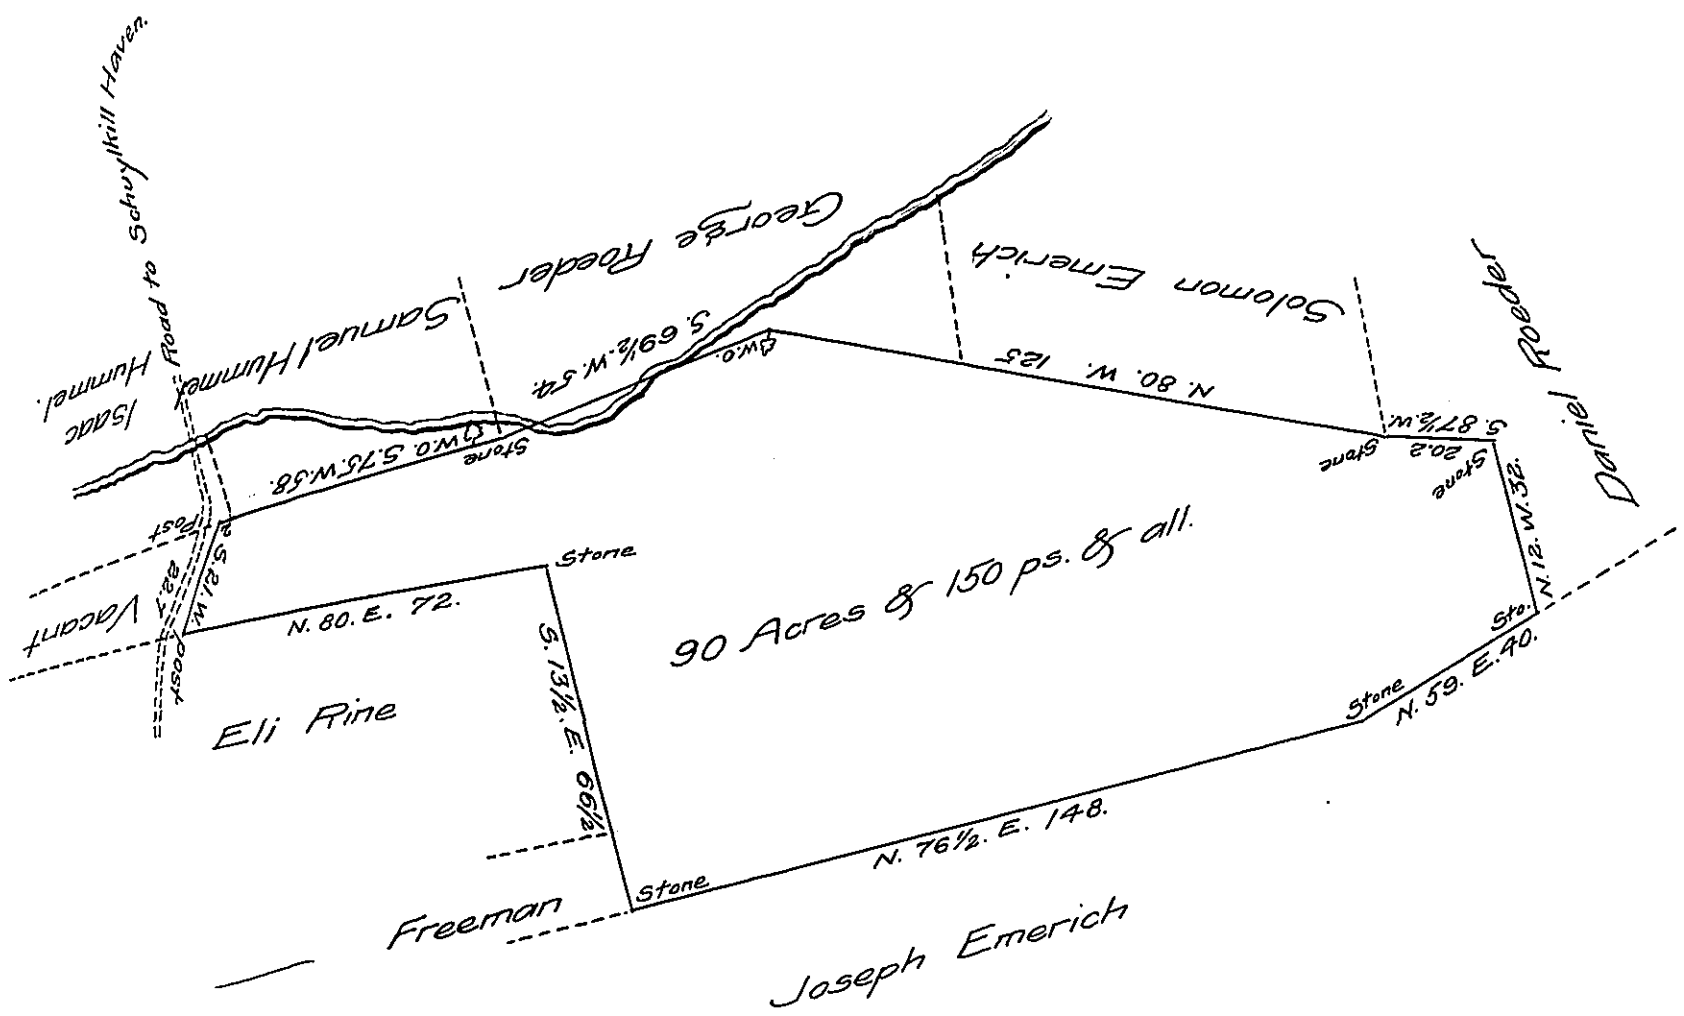

The above situate in Wayne Township Schuylkill County, containing ninety Acres and one hundred and fifty peches and the allowance of six per cent for Road- Surveyed the twenty seventh (27) day of February 1850 for Mary Ocum by Virtue of a Warrant granted to her dated the 7th day of January 1850

To John S. Pulsifer by Benj^a Delong

Depute Sur^r of Schuylkill Co.

And now on this 18th day of June A.D. 1850 I return the same

John S. Pulsifer D.S.

John Laporte Esqr
Surveyor General
of Pennsylvania

IN TESTIMONY that the above is a copy of the original remaining on file in the Department of Internal Affairs of Pennsylvania, made conformably to an Act of Assembly approved the 16th day of February, 1833, I have hereunto set my Hand and caused the Seal of said Department to be affixed at Harrisburg,

this twenty fourth day of February 1908.

Henry Houck

Secretary of Internal Affairs.