FORM NO 1.

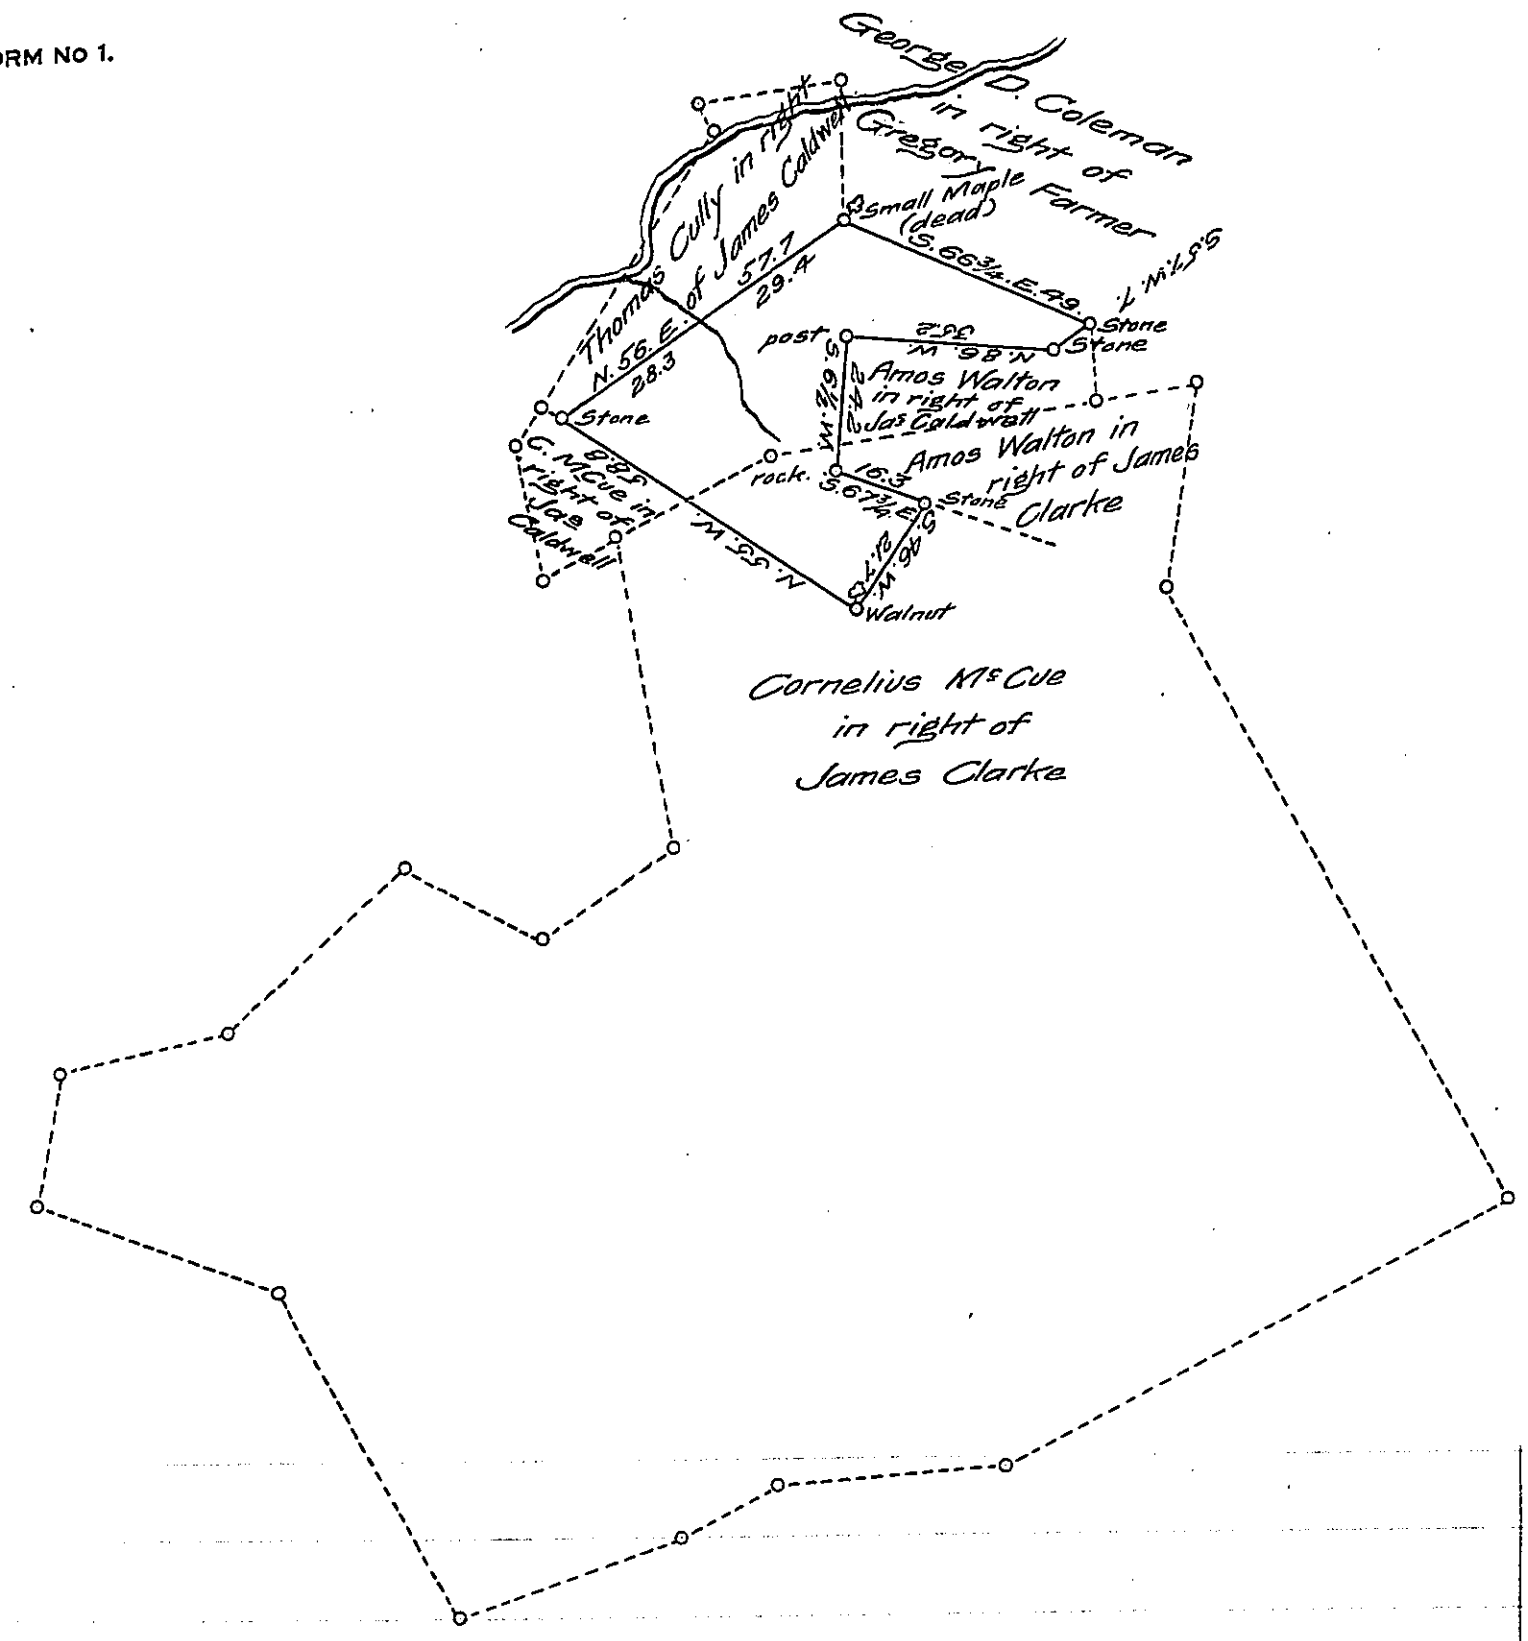

The above Draught represents a lot of land in Martic township Lancaster County, Containing 13 Acres & 139 perches and the usual Allowance of Six per Cent for Roads &c. 3 acres & 45 perches and the aforesaid allowance, being part of 165 a^s & allowance aforesaid, Surveyed in pursuance of a Warrant dated December 20th 1750, granted to James Clark the remaining 10 acres 94 p^s being part of 23 acres 60 p^s & the allowance aforesaid, Surveyed in pursuance of a Warrant dated June 13th 1770 granted to James Caldwell. Surveyed the above part for Robert Soulsby, February 24th 1859. —

To John Rowe Esqr
Surveyor General

John C. Lewis Surveyor for
Lanc^r County.

IN TESTIMONY that the above is a copy of the original remaining on file in the Department of Internal Affairs of Pennsylvania, made conformably to an Act of Assembly approved the 16th day of February, 1833, I have hereunto set my Hand and caused the Seal of said Department to be affixed at Harrisburg, this ninth *day of* December *1907.*

Henry Hoch

Secretary of Internal Affairs.