FORM NO 1.

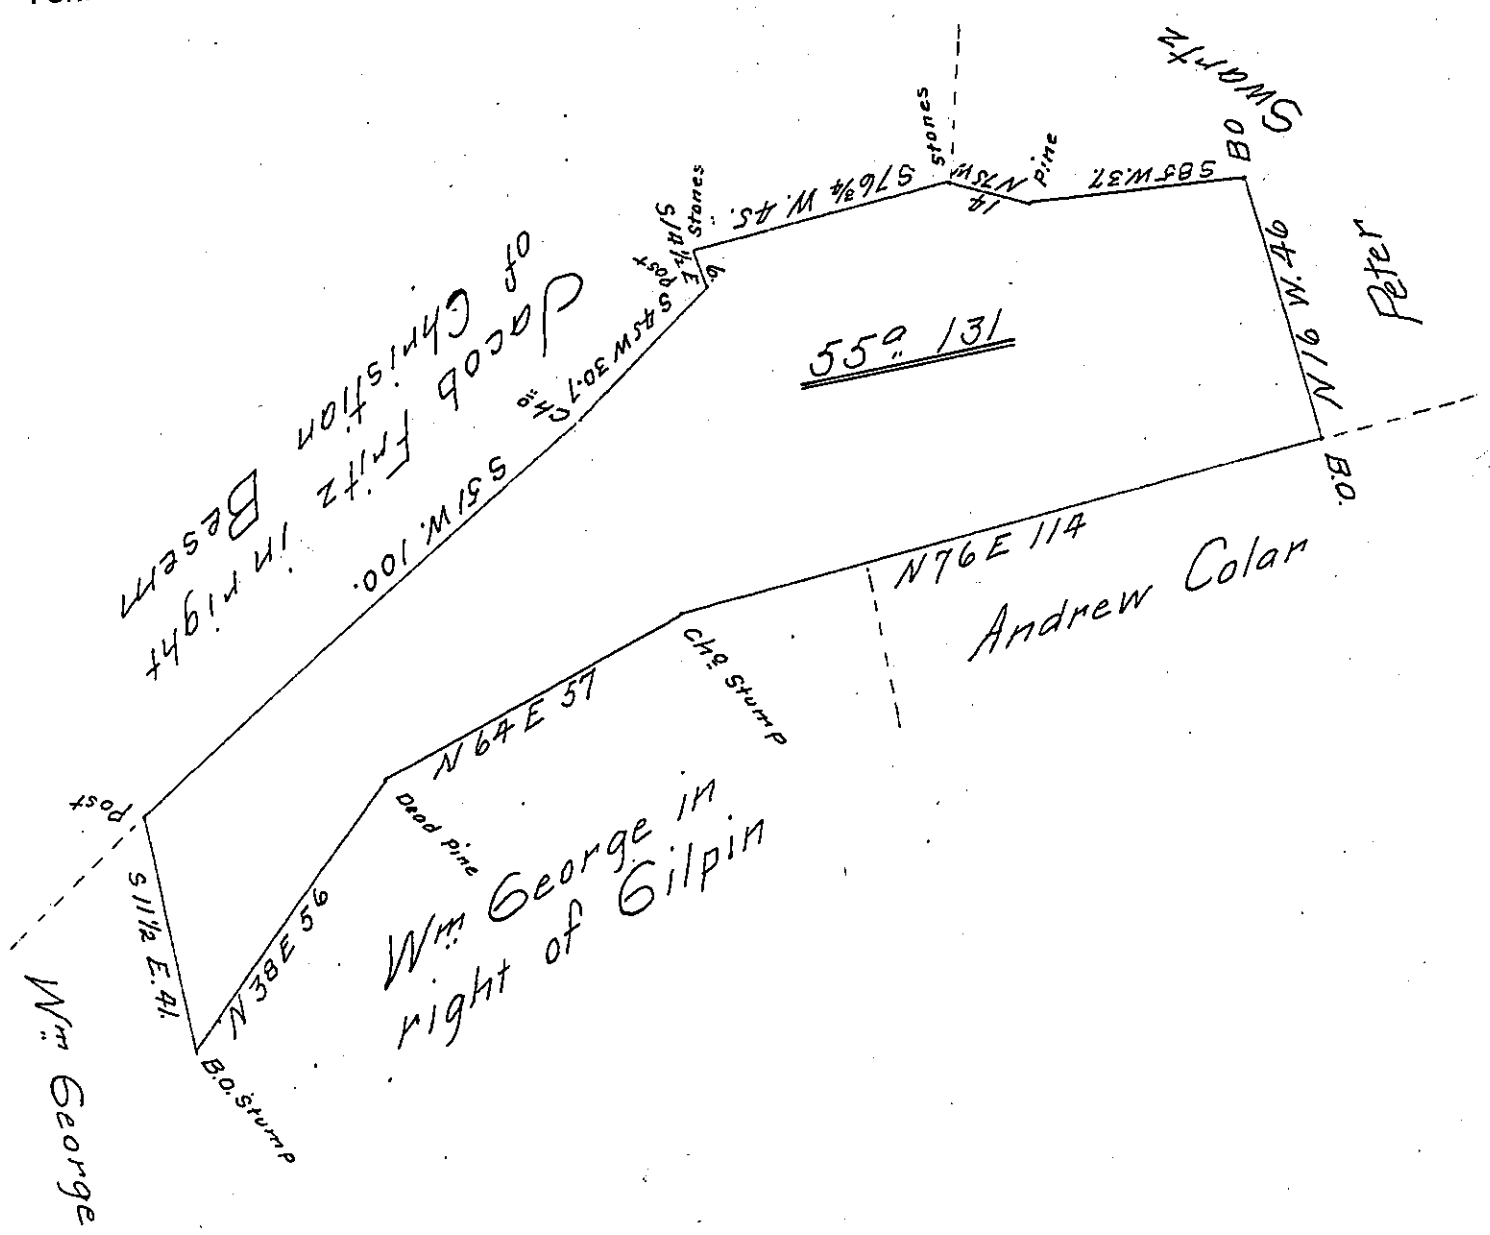

Draught of a tract of land containing fifty five acres and one hundred & thirty one pearches; with the usual allowance of 6 pr Cent for Roads &c Cituate in Greenwood township Juniata County Surveyed July the 4th 1845 for Samuel George, In pursuance of a warrant granted to Jacob Foreman, dated the 3rd day of August A D. 1814— Including an improvement, the date of which is not perticularly known, but appears to be several years ago.—

To John Laporte Esqr
Sur Gen! Harrisburg Pa.

Joseph Middogh D.S.

The warrant is for ~~Cumberland~~ Mifflin now Juniata County

IN TESTIMONY that the above is a copy of the original remaining on file in the Department of Internal Affairs of Pennsylvania, made conformably to an Act of Assembly approved the 16th day of February, 1833, I have hereunto set my Hand and caused the Seal of said Department to be affixed at Harrisburg, this Twentieth day of January 1908

Henry Houck

Secretary of Internal Affairs.