FORM No. 1.

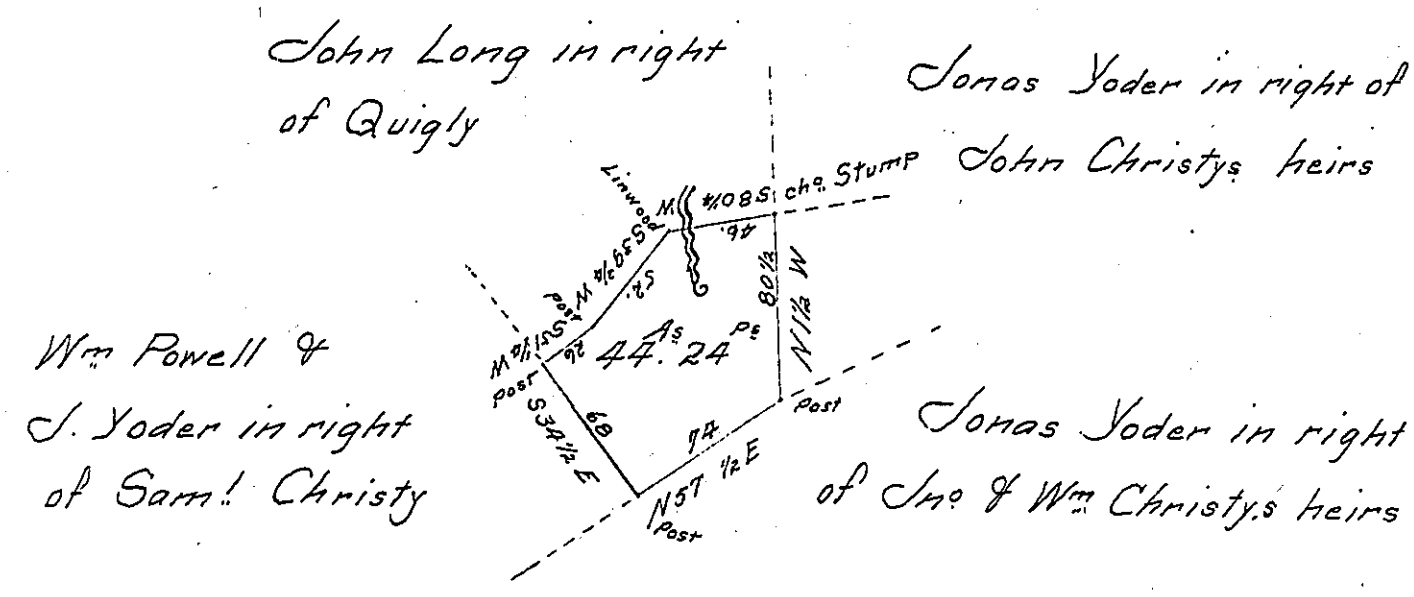

Draught of forty four Acres and twenty four perches of land with Six per Cent allowance Situate in Turbett Township Juniata County formerly Milford Township Mifflin County. Surveyed Sept 18th 1857 for Wm Hackett on a warrant to Issabella Crozzer dated July 31st 1794.

Per G. W Jacobs C.S.

To John Rowe Esq
Surveyor Gen.l Pa

Note The above land is nearly all Cleared and under fence

G. W. Jacobs

IN TESTIMONY that the above is a copy of the original remaining on file in the Department of Internal Affairs of Pennsylvania, made comformably to an Act of Assembly approved the 16th day of February 1833, I have hereunto set my hand and caused the Seal of said Department to be affixed at Harrisburg, this Thirteenth *day of* February *1908*

Henry Hoeck

Secretary of Internal Affairs.