FORM No 1.

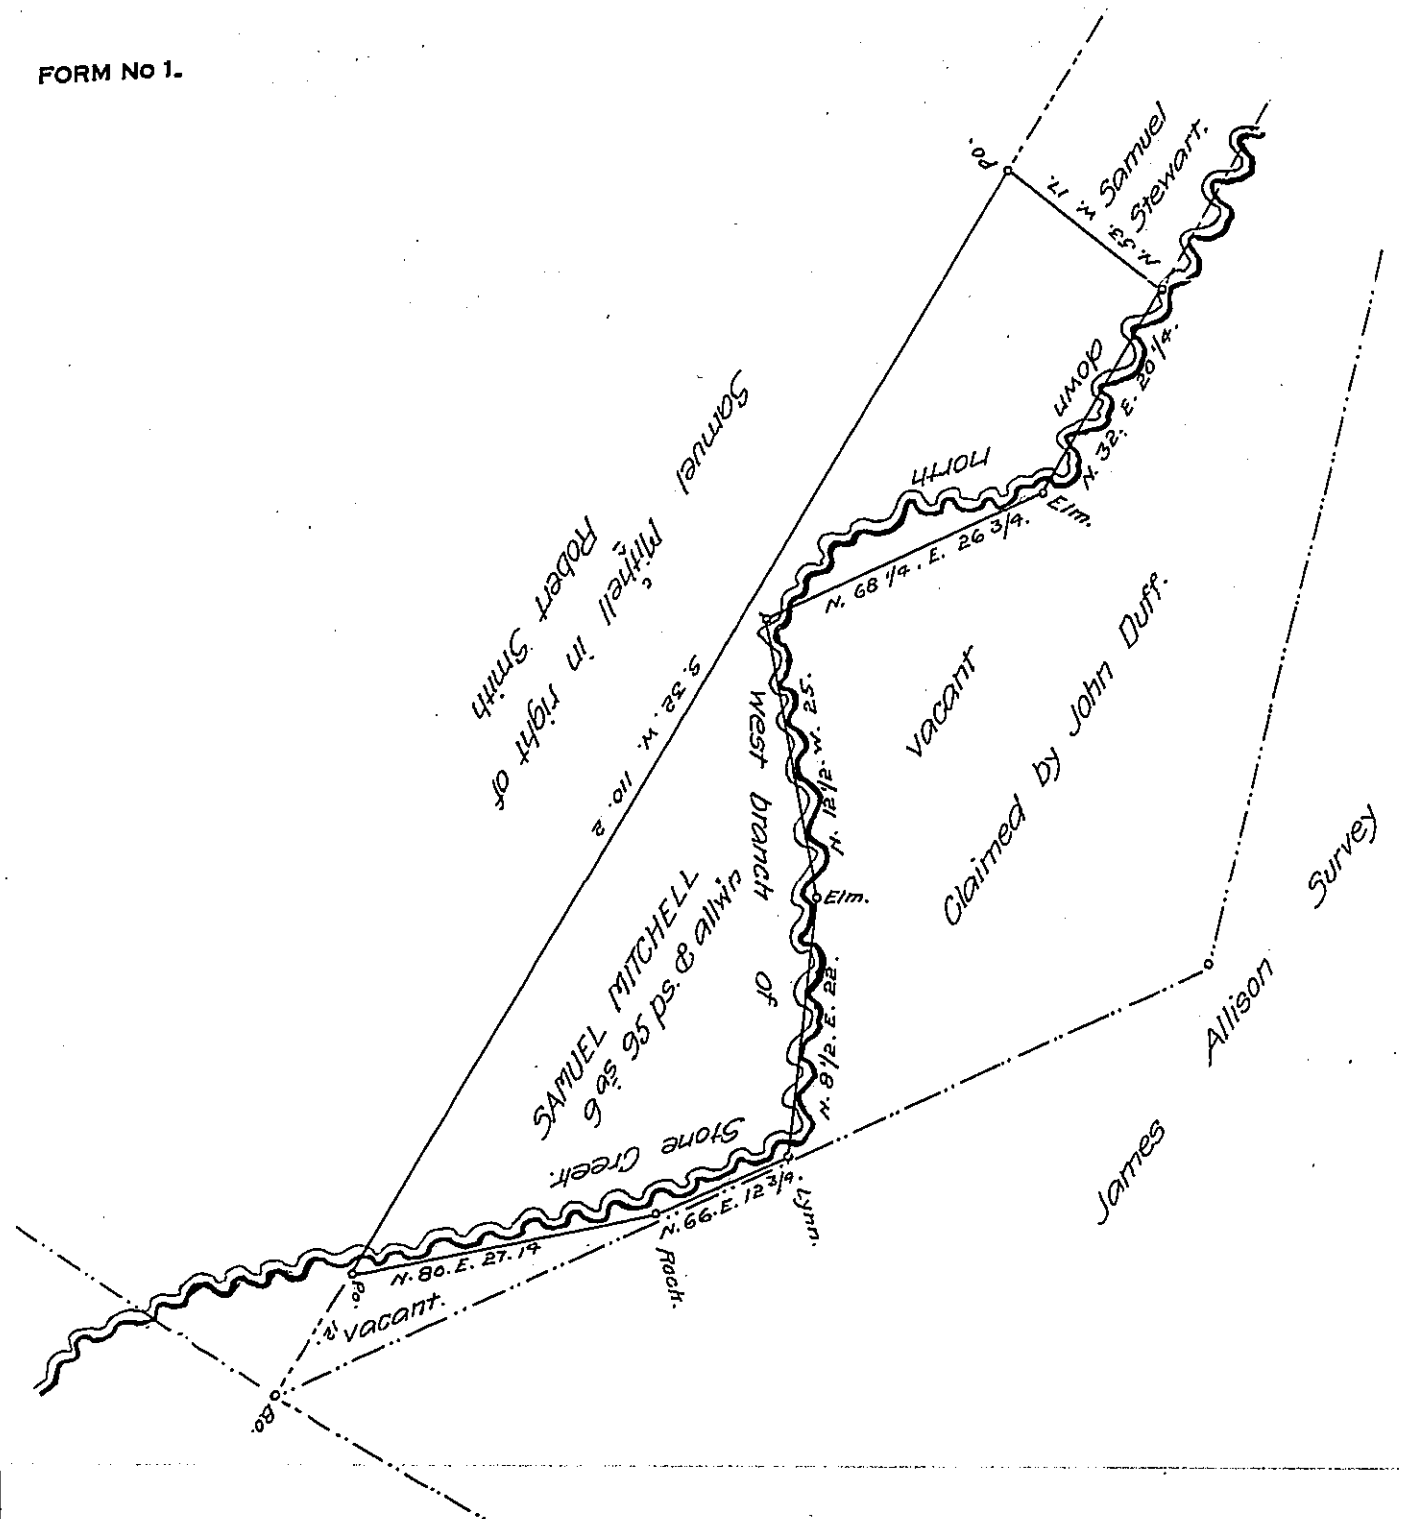

Draft of a tract of land Containing nine Acres and ninety five perch— and the usual allowance of Six per cent for roads &C. Situated in Jackson Township in the County of Huntingdon, first Surveyed the 12th day of November A.D. 1870. and Reexamined the 1st day of December A.D. 1870. In pursuance of a warrant granted to Samuel Mitchell for 10 as dated 15th November A.D. 1870. Interest to commence 1st march. A.D. 1809.

James E. Glasgow. C.S.

Hunt Co.

To J. M. Campbell. Esq.

Surveyor General.

IN TESTIMONY that the above is a copy of the original remaining on file in the Department of Internal Affairs of Pennsylvania, made conformably to an Act of Assembly approved the 16th day of February, 1833, I have hereunto set my Hand and caused the Seal of said Department to be affixed at Harrisburg, this sixteenth *day of* December *190*

Henry Houck

Secretary of Internal Affairs.