FORM No 1.

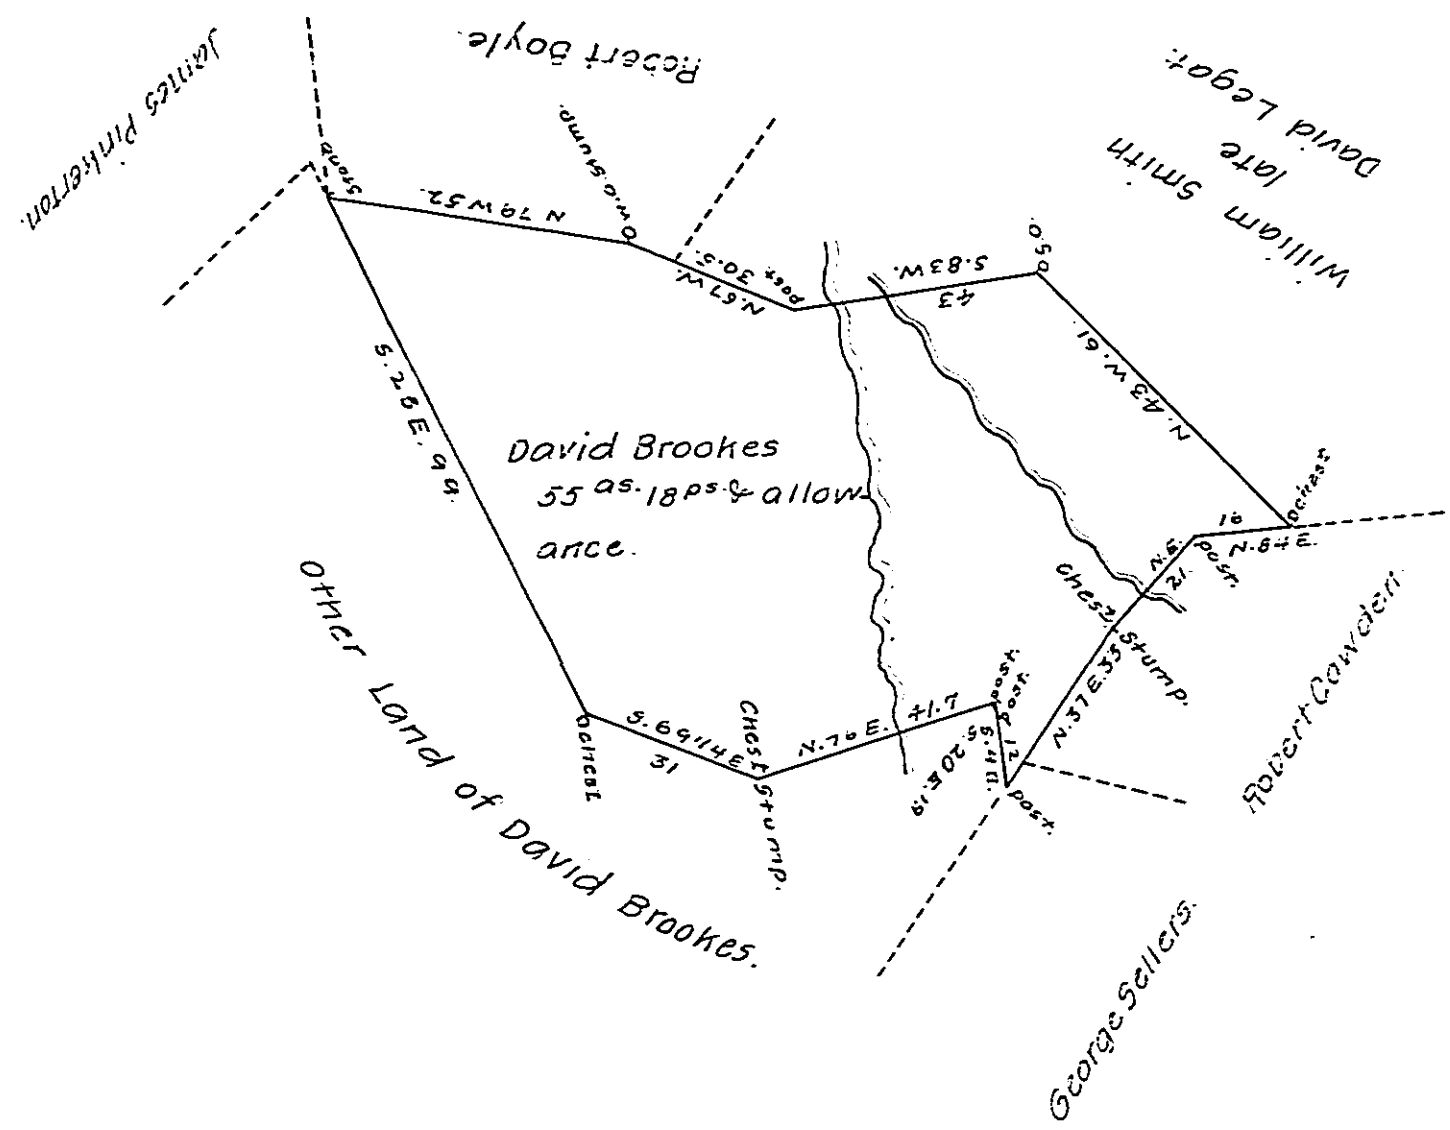

The above draft represents a tract of land situate in West Fallowfield township in the county of Chester containing Fifty five Acres and eighteen perches and allowance of six per Cent for roads &c. Surveyed to David Brooks on his Warrant dated the Eighth day of September Anno Dom: 1751.

Surveyed October 1st. 1804

by Ja Hindman, D.S.

To Samuel Cochran, Esq.,
Surveyor General.

IN TESTIMONY that the above is a copy of the original remaining on file in the Department of Internal Affairs of Pennsylvania, made conformably to an Act of Assembly approved the 16th day of February, 1833, I have hereunto set my Hand and caused the Seal of said Department to be affixed at Harrisburg, this twenty fourth day of September, 1907.

Henry Clay Ross

Secretary of Internal Affairs.