FORM No 1.

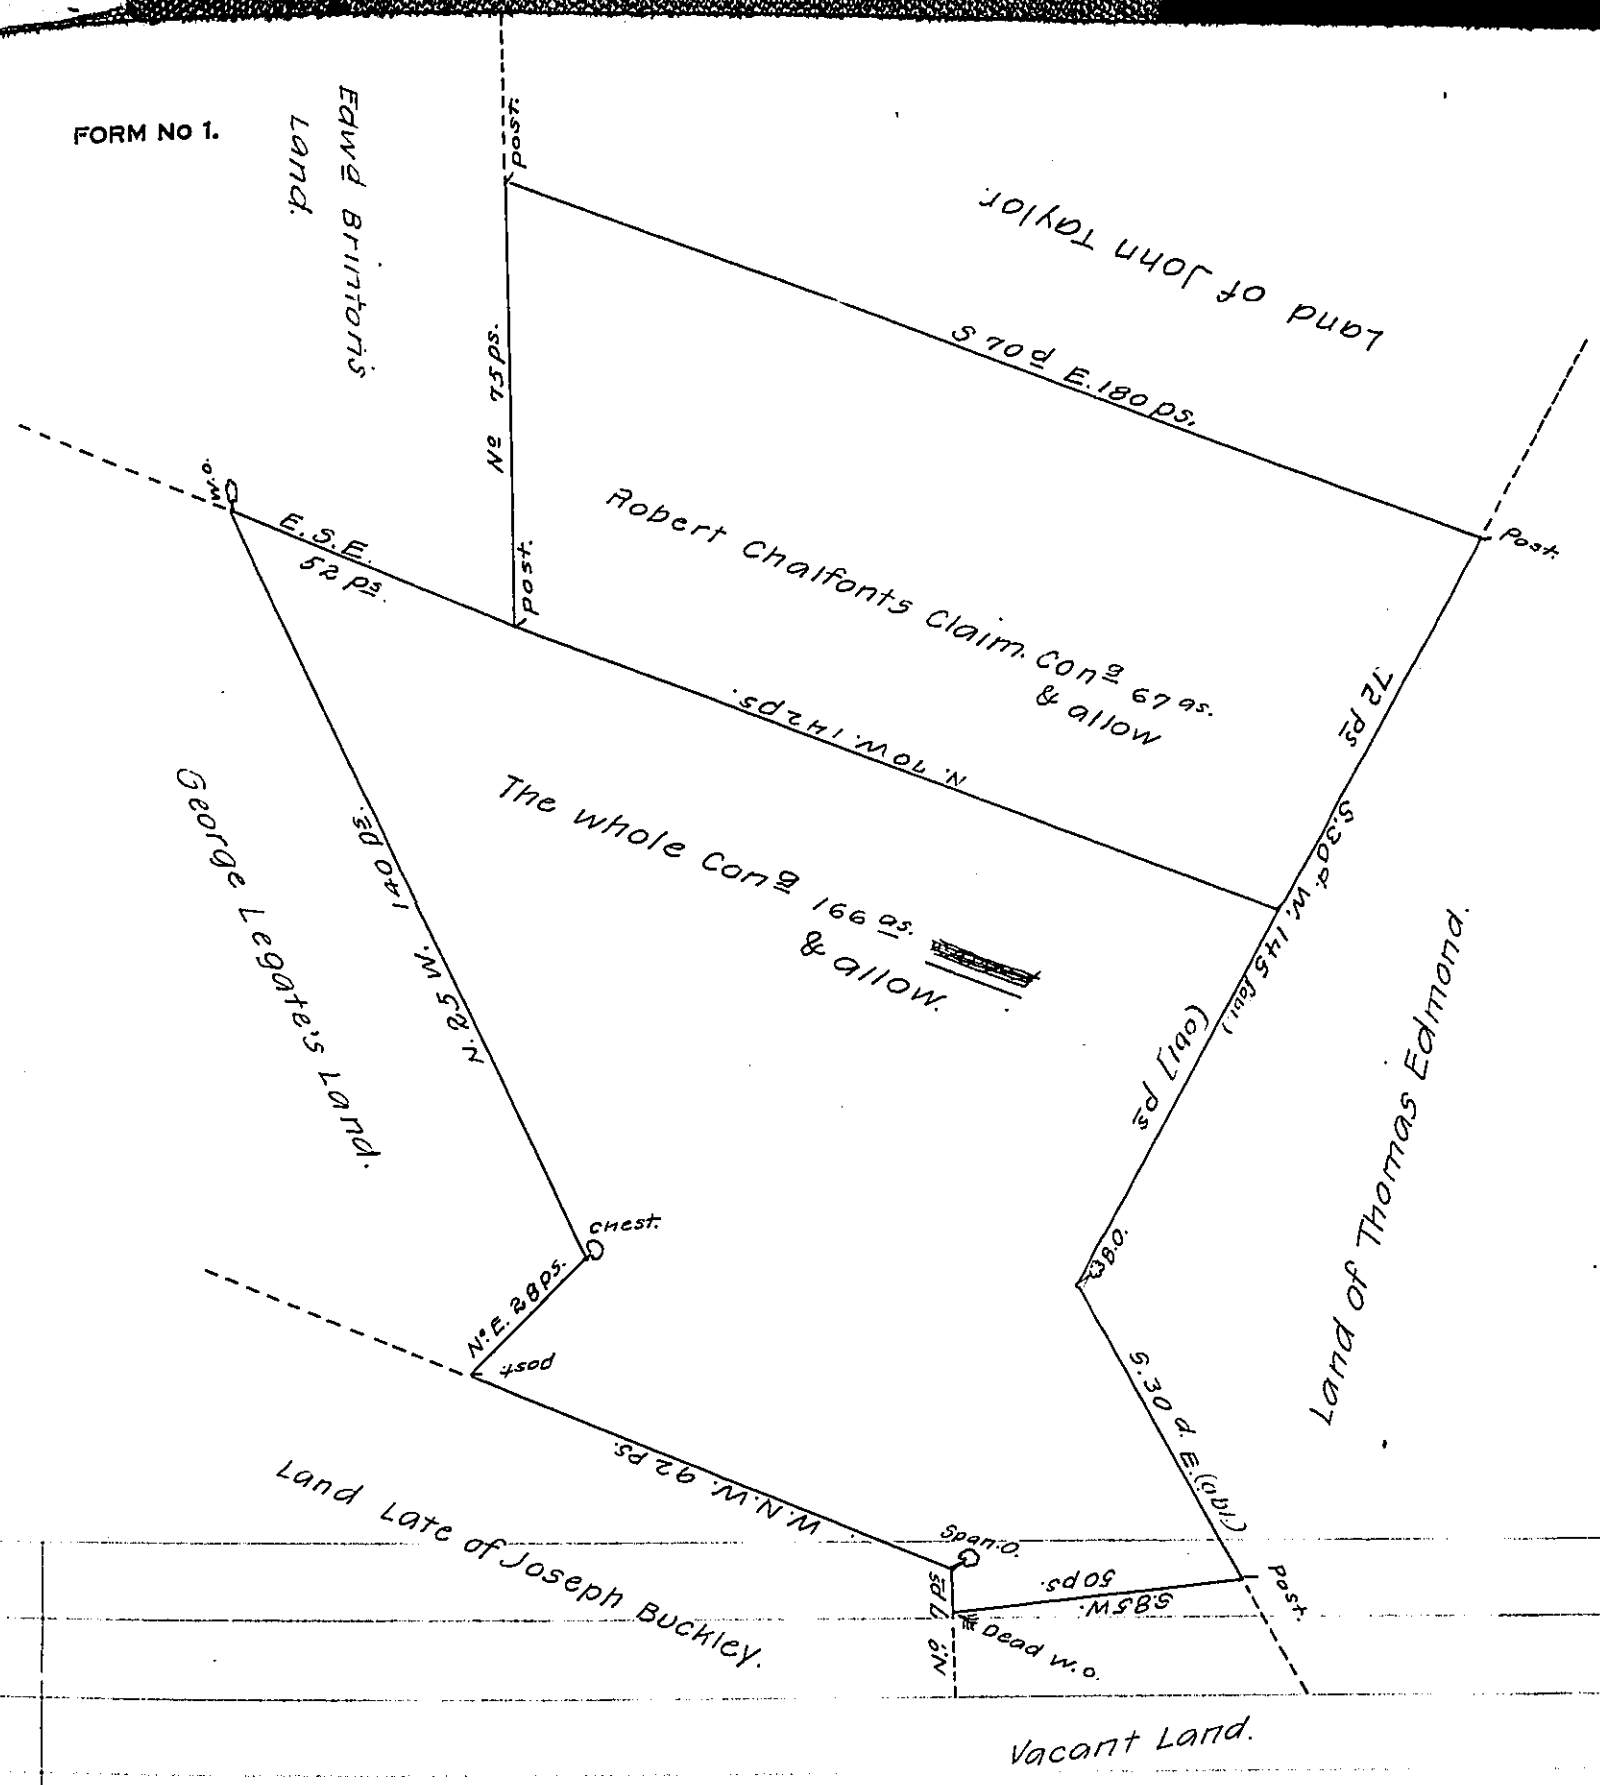

The Draught of a Vacancy of Land situate in West Bradford Township Chester County for which William Kych obtaind a Warrant Bearing Date the 27th. of November 1736 & Robert Chalfont one of the 6th of March 1749 Likewise John Hanning another of the 4th. of December 1750 The Warrant of W. Kych Togather with the Improvments made on Sd Land are in Possession of John Hanning. The Division Line above Exhibits The Southern Boundary of Robert Chalfonts Claim — John Hanning Insists on haveing The whole Located By Virtue of Kych's Warrant &c.

February 22nd 1750. Ben. Lightfoot

IN TESTIMONY that the above is a copy of the original remaining on file in the Department of Internal Affairs of Pennsylvania, made conformably to an Act of Assembly approved the 16th day of February, 1833, I have hereunto set my Hand and caused the Seal of said Department to be affixed at Harrisburg, this eighteenth *day of* November, *1907.*

Henry Houck

Secretary of Internal Affairs.