FORM No 1.

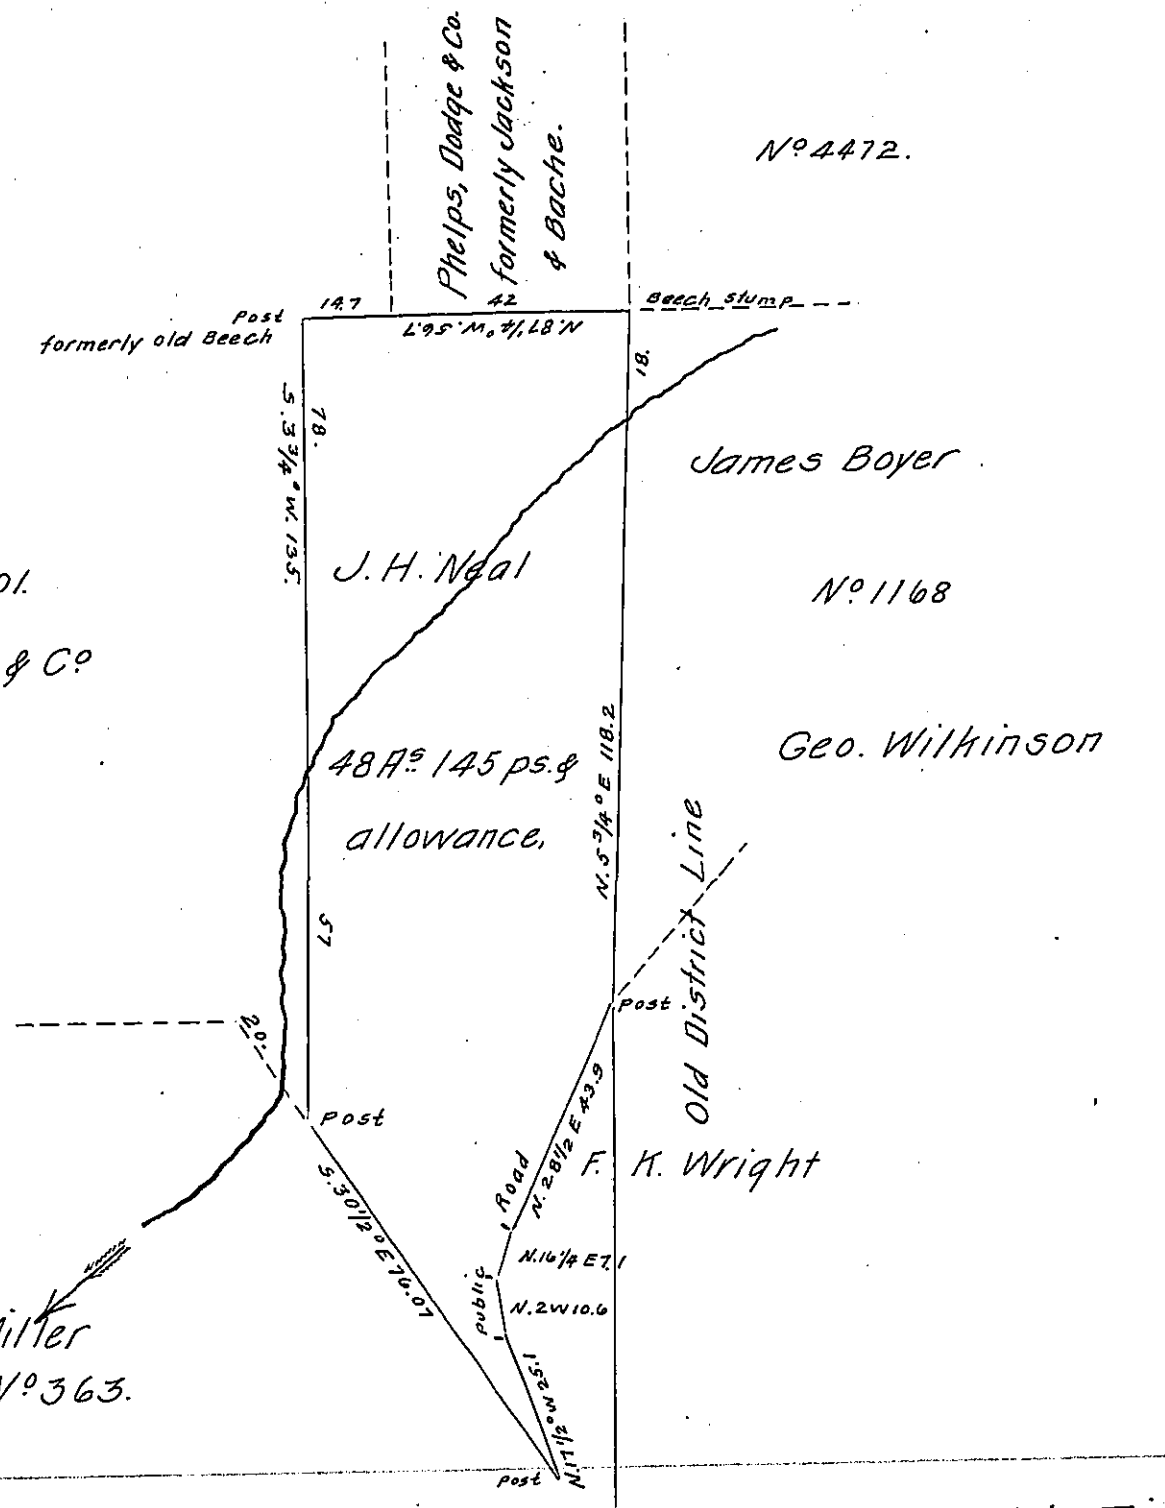

Draft of a tract of land (improved) situate in Delmar township Tioga county. containing forty eight acres and 145 perches, with an allowance of six per centum for roads &c. Surveyed May 24th A.D. 1875. in pursuance of a Warrant granted to J. H. Neal, dated the 16th day of April A.D. 1875.

Settlement subsequent to the 28th day of March 1814

To Wm Mc Candless
Sec. of Internal Affairs

H. S. Archer
County Surveyor

IN TESTIMONY that the above is a copy of the original remaining on file in the Department of Internal Affairs of Pennsylvania, made conformably to an Act of Assembly approved the 16th day of February, 1833, I have hereunto set my Hand and caused the Seal of said Department to be affixed at Harrisburg, this twelfth day of March 1908.

Henry Houck

Secretary of Internal Affairs.