FORM No. I.

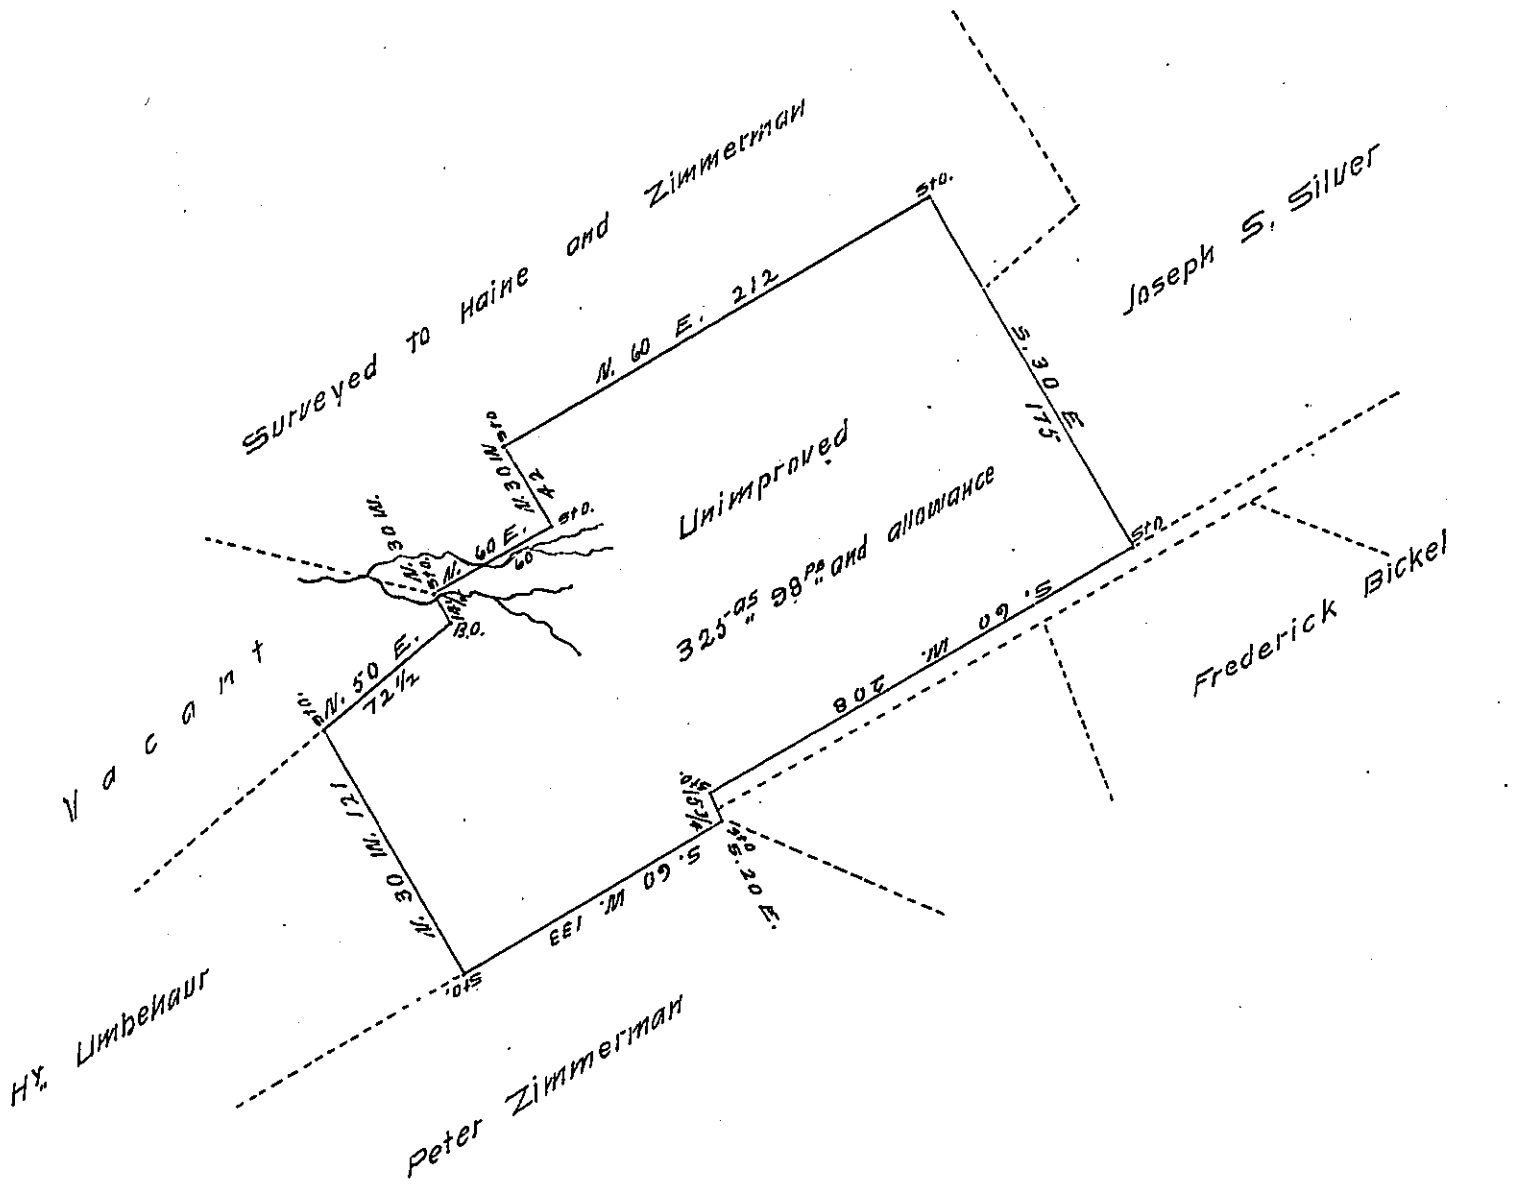

Situate in Pinegrove township Schuylkill County containing three hundred and twenty five acres and ninety eight perches and the allowance of six per cent surveyed on the 3rd day of May 1826 In pursuance of a warrant dated the 10th day of January 1826 granted George N. Eckert.

F. Lauderbrun, Dep. sur.
of Schuylkill Co.

To Gabriel Hiester Esquire
Surveyor General of Penna

IN TESTIMONY that the above is a copy of the original remaining on file in the Department of Internal Affairs of Pennsylvania, made conformably to an Act of Assembly approved the 16th day of February, 1833, I have hereunto set my Hand and caused the Seal of said Department to be affixed at Harrisburg, this Nineteenth *day of* February *1908*

Henry Houck

Secretary of Internal Affairs.