FORM NO 1.

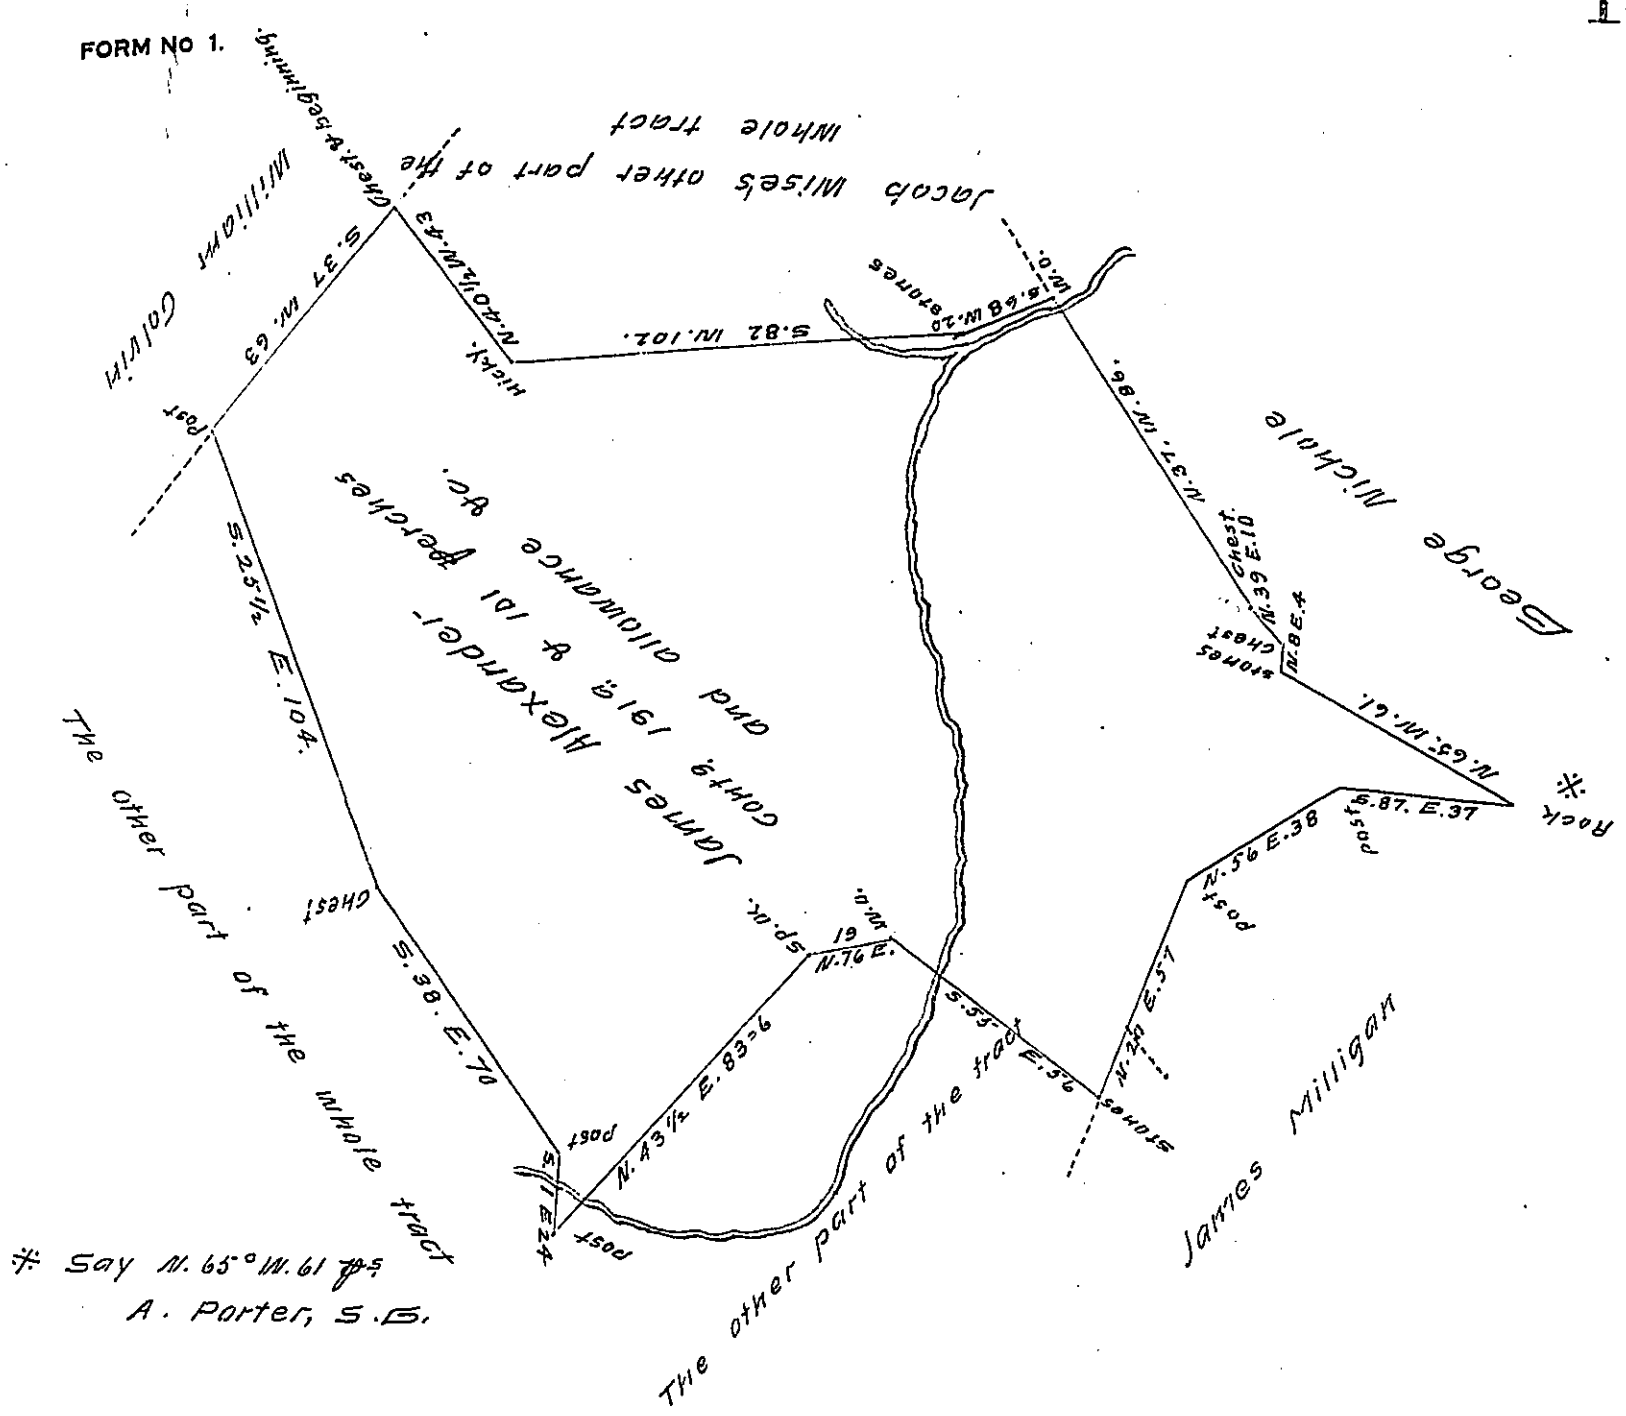

* Say N. 65° W. 61 Prs
A. Porter, S.G.

Situate in Fawn township in the county of York containing as above set forth 191 a. 101 Prs. and allowance &c. Being part of 386 a. & 144 Prs. and allowance &c. of land which was originally surveyed by Wm. Kersey late D.S. on the 5th of the 9th month 1786. In pursuance of two warrants both granted to James Alexander Viz one for 40 a. dated the 7th day of February 1787 and the other for 200 a. dated the 5th day of December A.D. 1785. The above resurveyed and divided off from the said larger tract of land in the month of November A.D. 1809 and now at the request of the present owner Jacob Winemiller I am desired to return the same for confirmation.

To Andrew Porter Esq.
Surveyor General, Lancaster, Pa.

} Per Jacob Spangler D.S.

IN TESTIMONY that the above is a copy of the original remaining on file in the Department of Internal Affairs of Pennsylvania, made conformably to an Act of Assembly approved the 16th day of February, 1833, I have hereunto set my Hand and caused the Seal of said Department to be affixed at Harrisburg, this Sixth *day of* March *1903*

Henry Houck

Secretary of Internal Affairs.