FORM No 1.

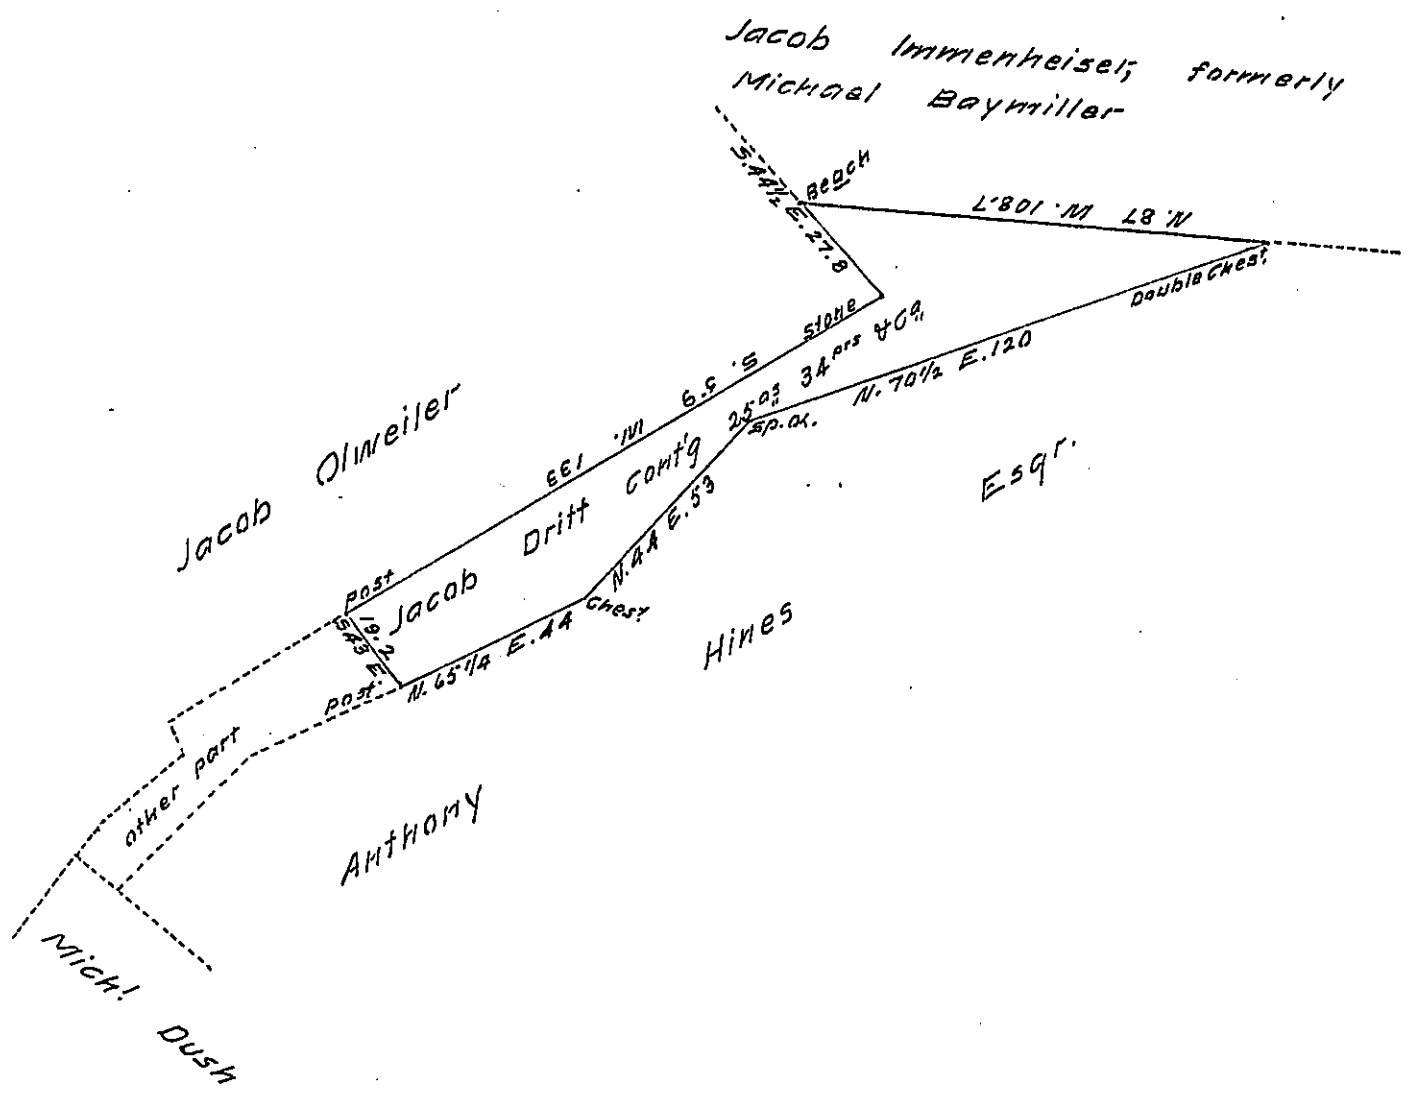

Situate in Windsor township in the County of York containing as above set forth 25 ᵃˢ 34 perches and allowance &c^a. Being part of a larger tract of land which was originally surveyed in pursuance of a warrant granted to Jacob Dritt for 30 ᵃˢ dated the 20ᵗʰ day of November A. D. 1792. Resurveyed and divided off from said larger tract on the 22ᵈ day of August A. D. 1826 and now at the request of Henry Y. Slaymaker the present owner of said part the same is returned for confirmation

Dan! Small D. S.

To Gabriel Hiester Esq^r
Surveyor General

IN TESTIMONY that the above is a copy of the original remaining on file in the Department of Internal Affairs of Pennsylvania, made conformably to an Act of Assembly approved the 16th day of February, 1833, I have hereunto set my Hand and caused the Seal of said Department to be affixed at Harrisburg, this Twenty Third day of March 1908

Henry Houck

Secretary of Internal Affairs.