FORM No 1.

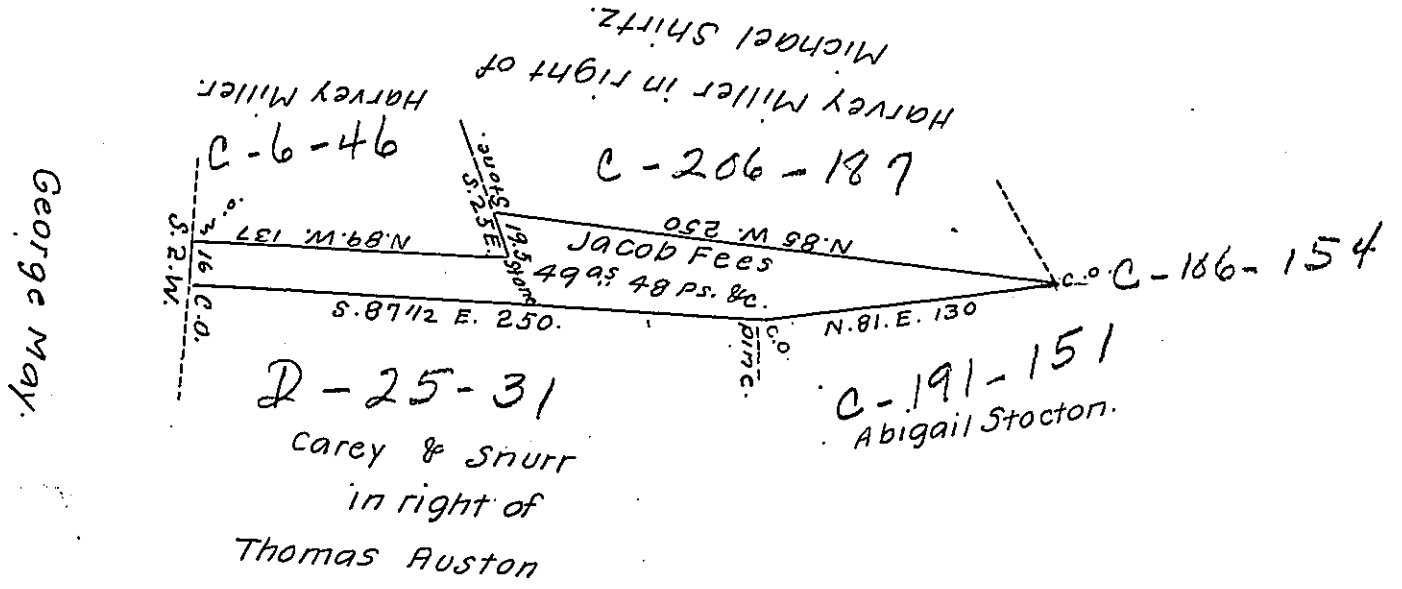

Draft of a tract of Land situate in Hartley township Union County Containing Forty nine Acres and forty eight Perches and allowance of Six pr. Cent. for Roads &c. Surveyed the 22nd. day of April A.D. 1869 in pursuance of a Warrant granted to Jacob Fees bearing date the 27th. day of November A.D. 1868.

To Robert B. Beath, Esq.,
Surveyor General, Pa.

Pr. R.F. Brown, C.S.

IN TESTIMONY that the above is a copy of the original remaining on file in the Department of Internal Affairs of Pennsylvania, made conformably to an Act of Assembly approved the 16th day of February, 1833, I have hereunto set my Hand and caused the Seal of said Department to be affixed at Harrisburg, this twenty fifth day of February, 1908.

Henry Houck

Secretary of Internal Affairs.