FORM No 1.

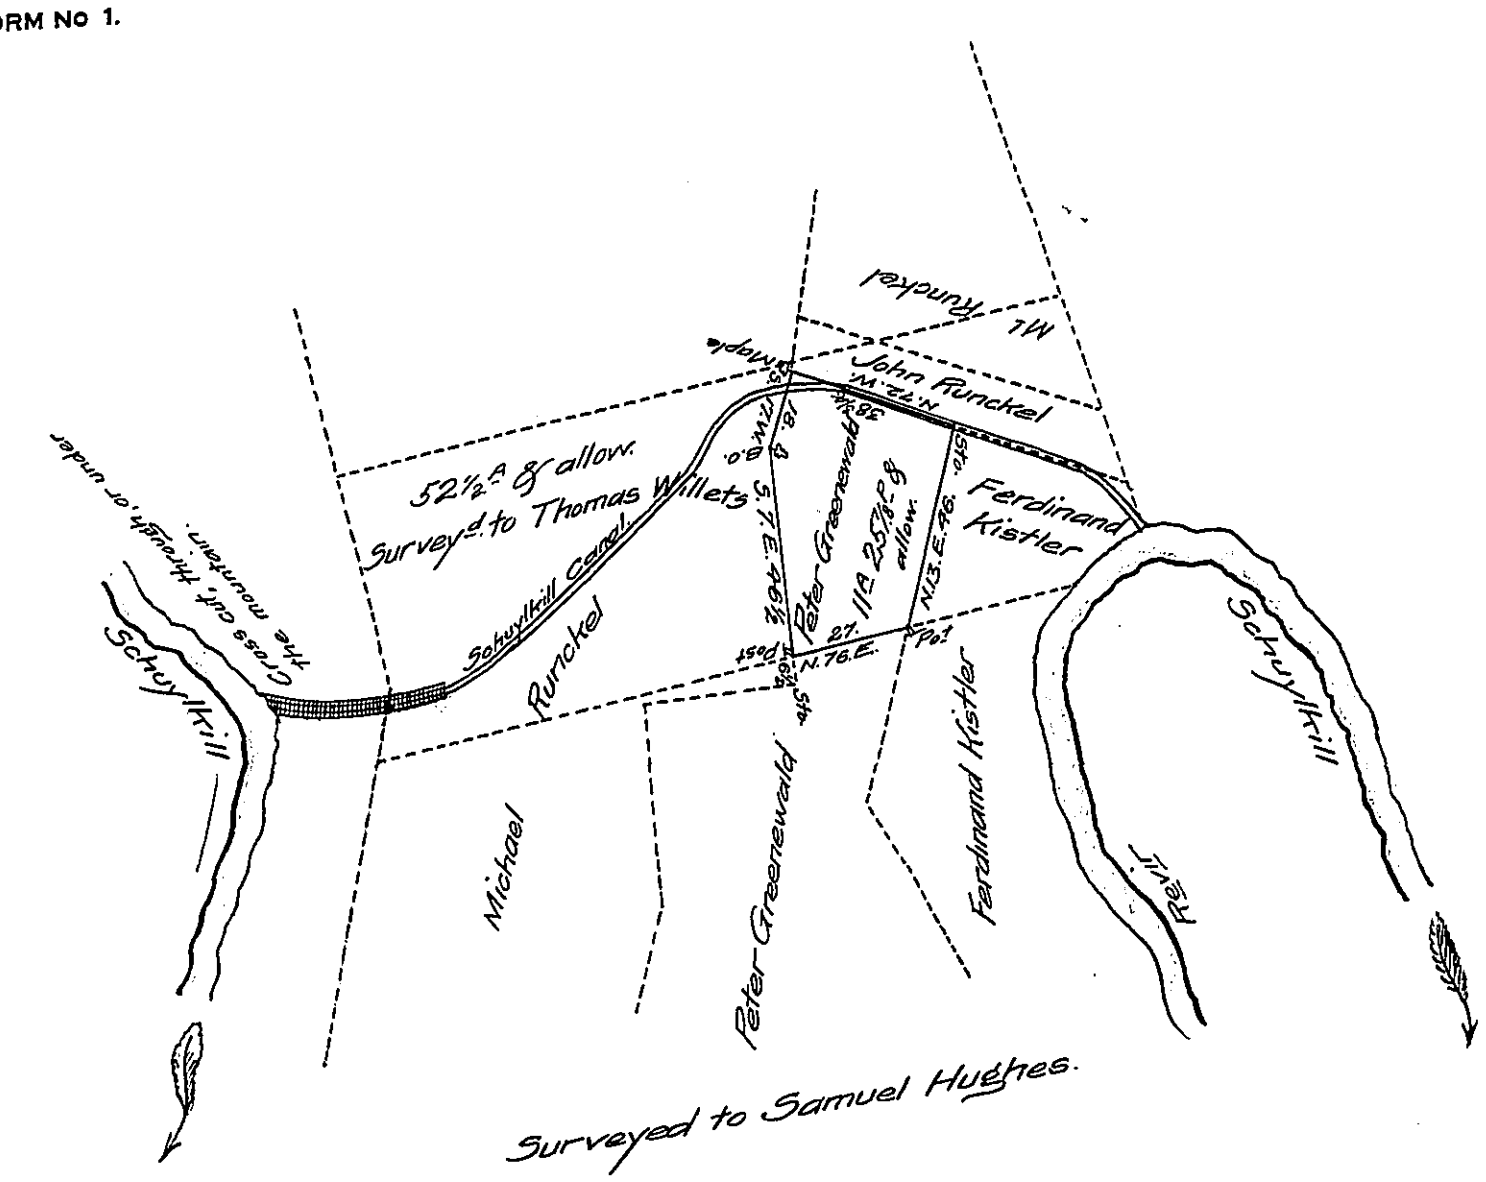

Situate in Manheim Township Schuylkill County Containing 11 A 25⅛ P & allowance of six per Cent for Roads &c. It being a part of the same larger Tract of 52½ As & allowance which was surveyed to Thomas Willits, by Virtue of a Warrant granted to him dated the 24th of May A.D. 1750 surveyed for Peter Greenewald September the 10th A.D. 1822 By

Jn Dreher D.S.

To Samuel Cochran Esq.

Surveyor Genl of Penny.a

IN TESTIMONY that the above is a copy of the original remaining on file in the Department of Internal Affairs of Pennsylvania, made conformably to an Act of Assembly approved the 16th day of February, 1833, I have hereunto set my Hand and caused the Seal of said Department to be affixed at Harrisburg, this twentieth day of April 1908.

Henry Houck

Secretary of Internal Affairs.