FORM No 1.

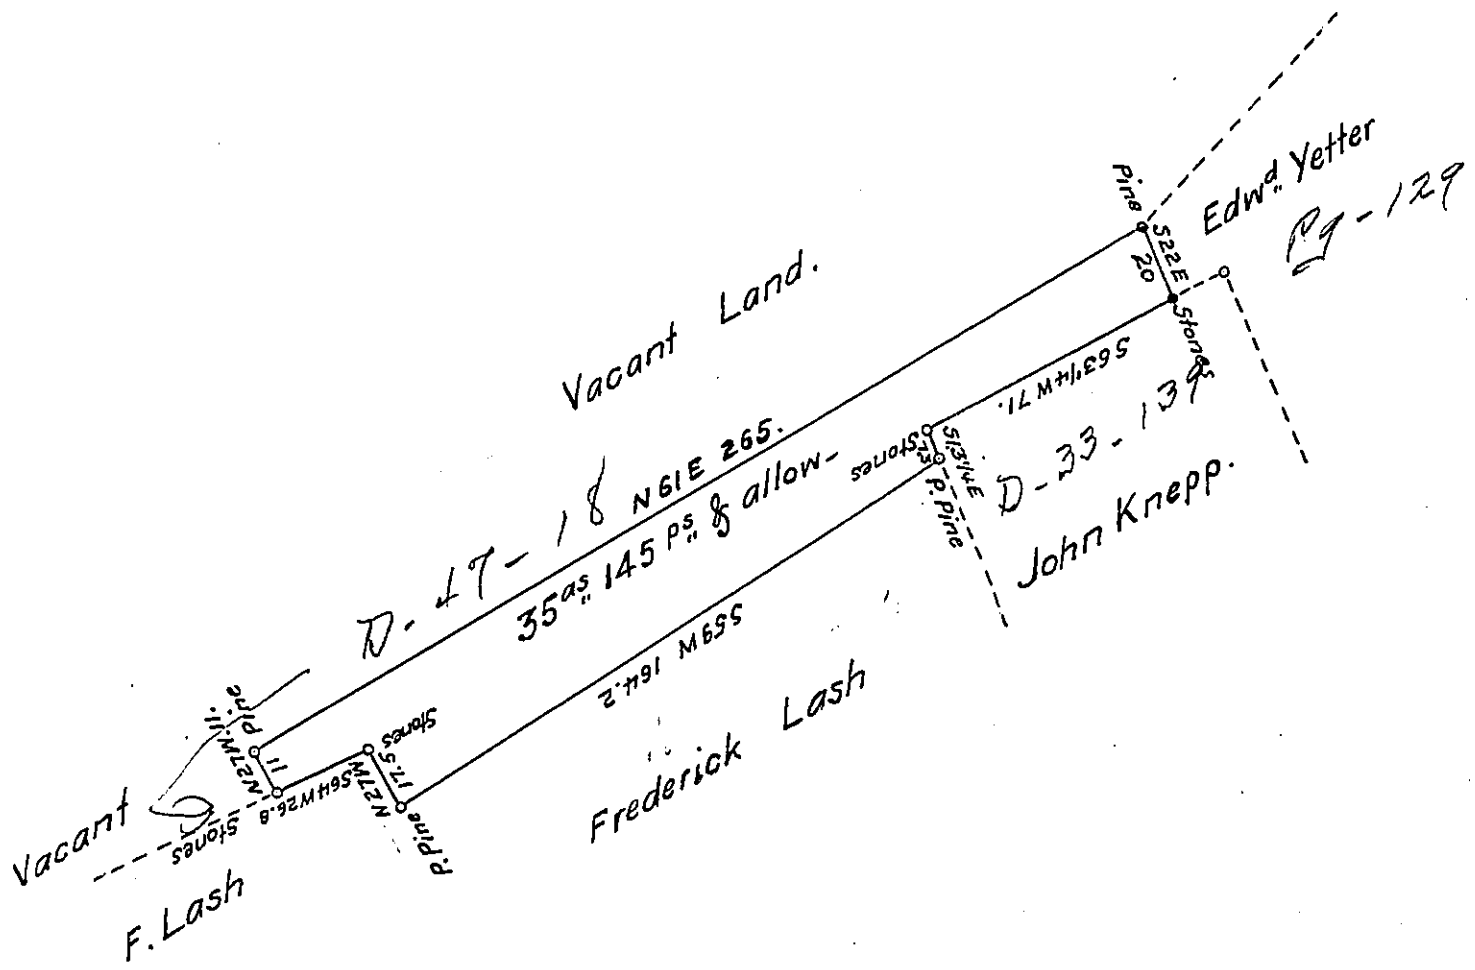

A draught of thirty-five acres and one hundred and forty five perches of land with the allowance of Six per cent for Roads &c; Situate in Decatur Township. Mifflin County. Surveyed Feby. 27th 1866, in pursuance of a Warrant to Moses Yetter for 35 acres, dated Jany 23rd 1866.

To Jacob M. Campbell Esq.r
Surveyor General of Pa.

D. Hough C.S.

IN TESTIMONY that the above is a copy of the original remaining on file in the Department of Internal Affairs of Pennsylvania, made conformably to an Act of Assembly approved the 16th day of February, 1833, I have hereunto set my Hand and caused the Seal of said Department to be affixed at Harrisburg, this twentieth *day of* May *1908*

Henry Hoch

Secretary of Internal Affairs.