FORM No 1.

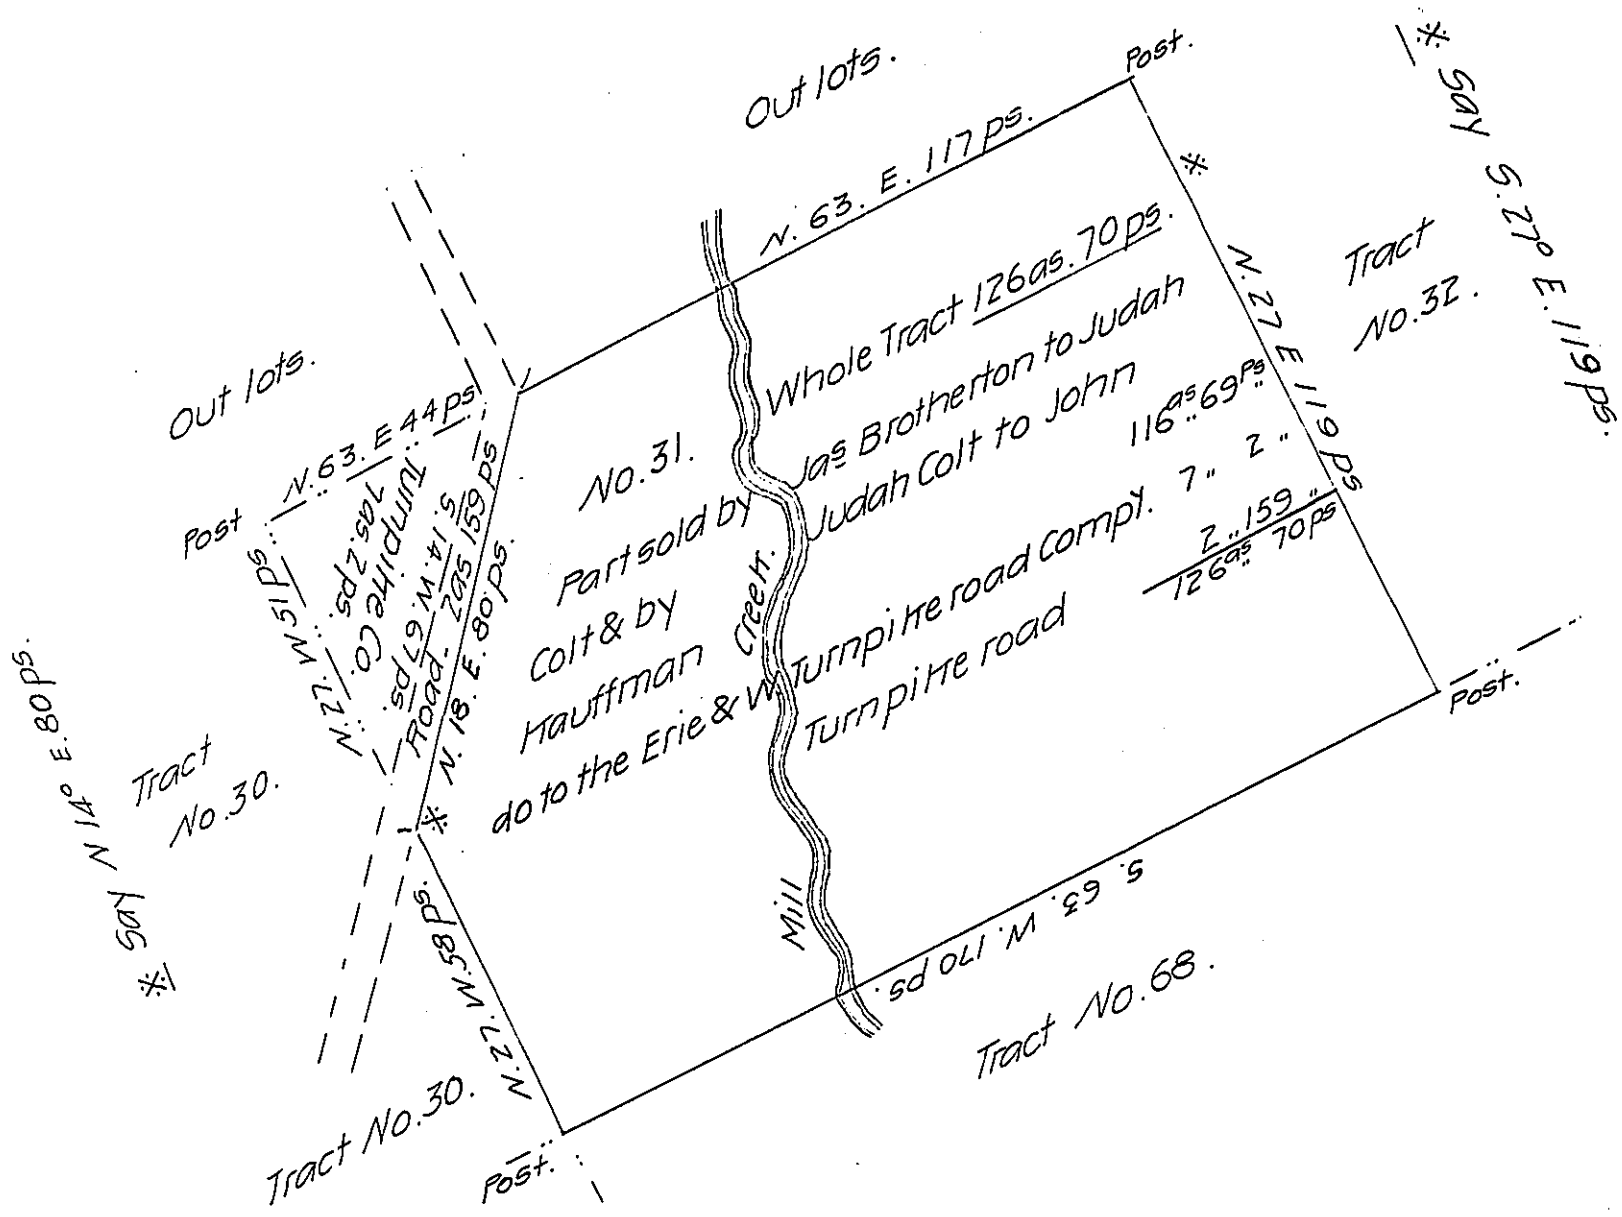

Draft of Survey, of Tract No 31, of the Reserved lands, adjoining the Town of Erie; The whole tract contains one hundred twenty six acres & seventy perches, that part of said tract sold by James Brotherton to Judah Colt Esqr. and by said Colt to John Hauffman late of Lancaster County deceased, contains one hundred sixteen acres and sixty nine perches, that part sold by James Brotherton to the Erie and Water ford Turnpike road Company, contains seven acres and two perches and the remainder of the tract, containing two acres and one hundred and fifty nine perches is covered by the Turnpike road aforesaid. Surveyed April 1st, 1813.

Thos. Wilson D.S.

To Andrew Porter Esq S.G.

IN TESTIMONY that the above is a copy of the original remaining on file in the Department of Internal Affairs of Pennsylvania, made conformably to an Act of Assembly approved the 16th day of February, 1833, I have hereunto set my Hand and caused the Seal of said Department to be affixed at Harrisburg, this thirteenth *day of* April *1908*

Henry Houck

Secretary of Internal Affairs.