FORM No 1.

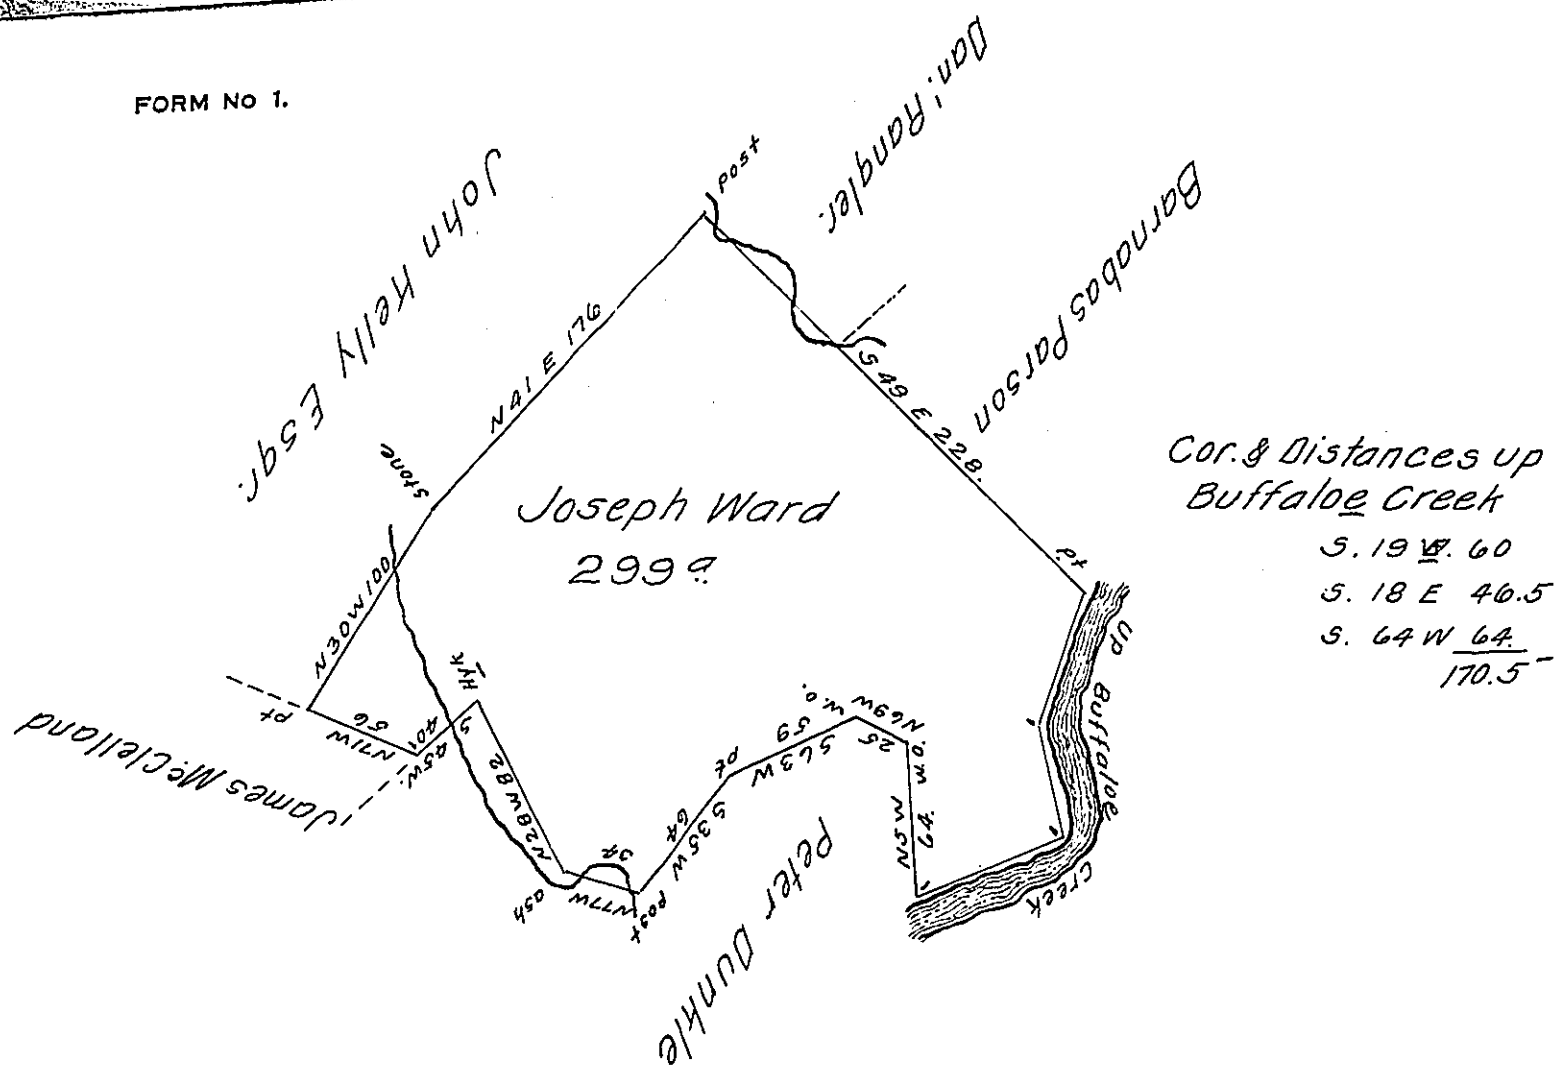

Situate in Buffaloe township Union (late Berks) County. Surveyed the 4th day of October 1832. by Virtue of an order granted to Joseph Ward dated the 3d day of April 1769. N.° 670. Containing two hundred & Ninety nine Acres with the Usual Allowance of Six Pr. Cent &c.

Note. The same tract of land was Surveyed the 17th day of August 1769 for William Neal in pursuance of his Order dated the 3d day of April 1769. N.° 482. And now Owned & Occupied by John Kaufman & James McGhee in right of the Said William Neal.

To Jacob Spangler Esq.
Surveyor General Pennª

Pr. Jnº Hayes Con.

IN TESTIMONY that the above is a copy of the original remaining on file in the Department of Internal Affairs of Pennsylvania, made conformably to an Act of Assembly approved the 16th day of February, 1833, I have hereunto set my Hand and caused the Seal of said Department to be affixed at Harrisburg, this twenty seventh day of October 1908.

Henry House

Secretary of Internal Affairs.