FORM No 1.

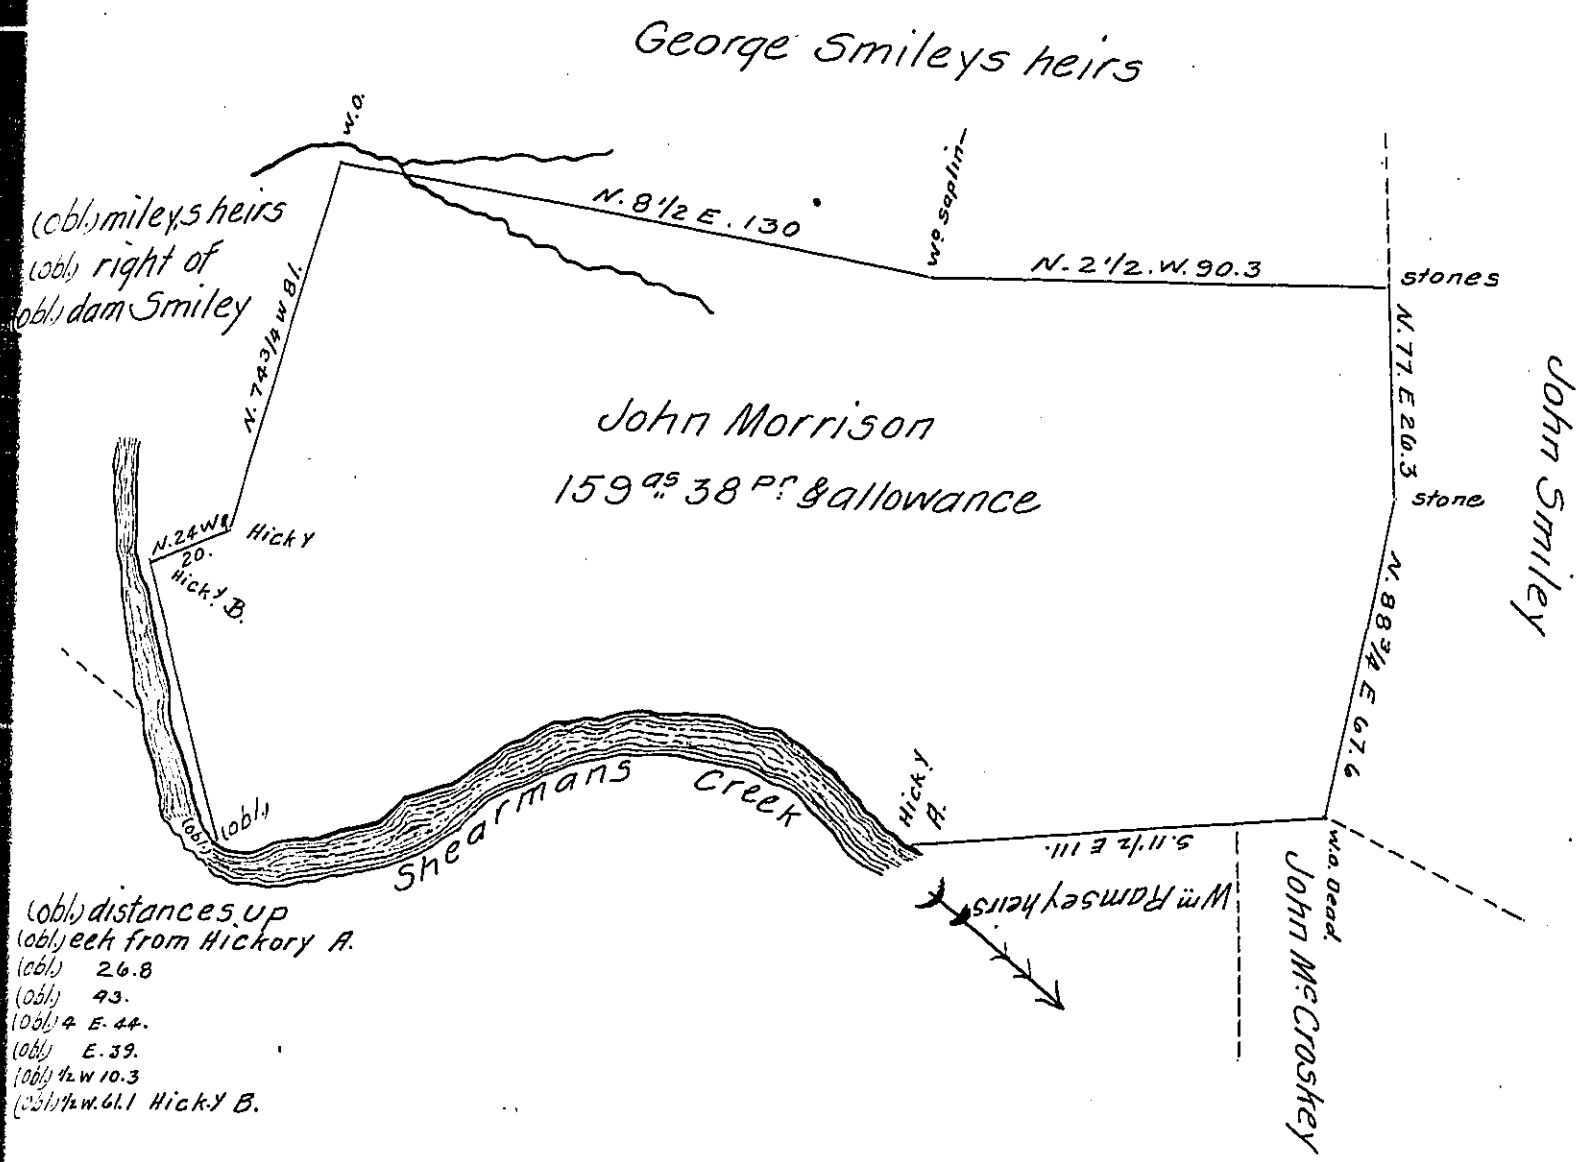

(obl) ught of a tract of land situate in Wheatfield Township (formerly Rye) Perry (obl) Containing One hundred Fifty nine Acres, thirty eight perches & allowance of Six (obl) for roads &c. Surveyed March the 20th 1833. in pursuance of an Order granted (obl) Morrison for 200 as dated August 30th 1766. No 1053.

(obl) Jacob Spangler Esqr. S.G. pr Wm Wilson D.S.

Note. The Above tract of land was Surveyed on a warrant granted Jacob Souder dated March the 15th 1813. And is now owned by the heirs of Said Jacob Souder.

W.W. a.s.

Jacob Souder ~~Hist~~ pat.d

IN TESTIMONY that the above is a copy of the original remaining on file in the Department of Internal Affairs of Pennsylvania, made conformably to an Act of Assembly approved the 16th day of February, 1833, I have hereunto set my Hand and caused the Seal of said Department to be affixed at Harrisburg, this fourteenth day of July 1908.

Henry Houck

Secretary of Internal Affairs.