FORM No 1.

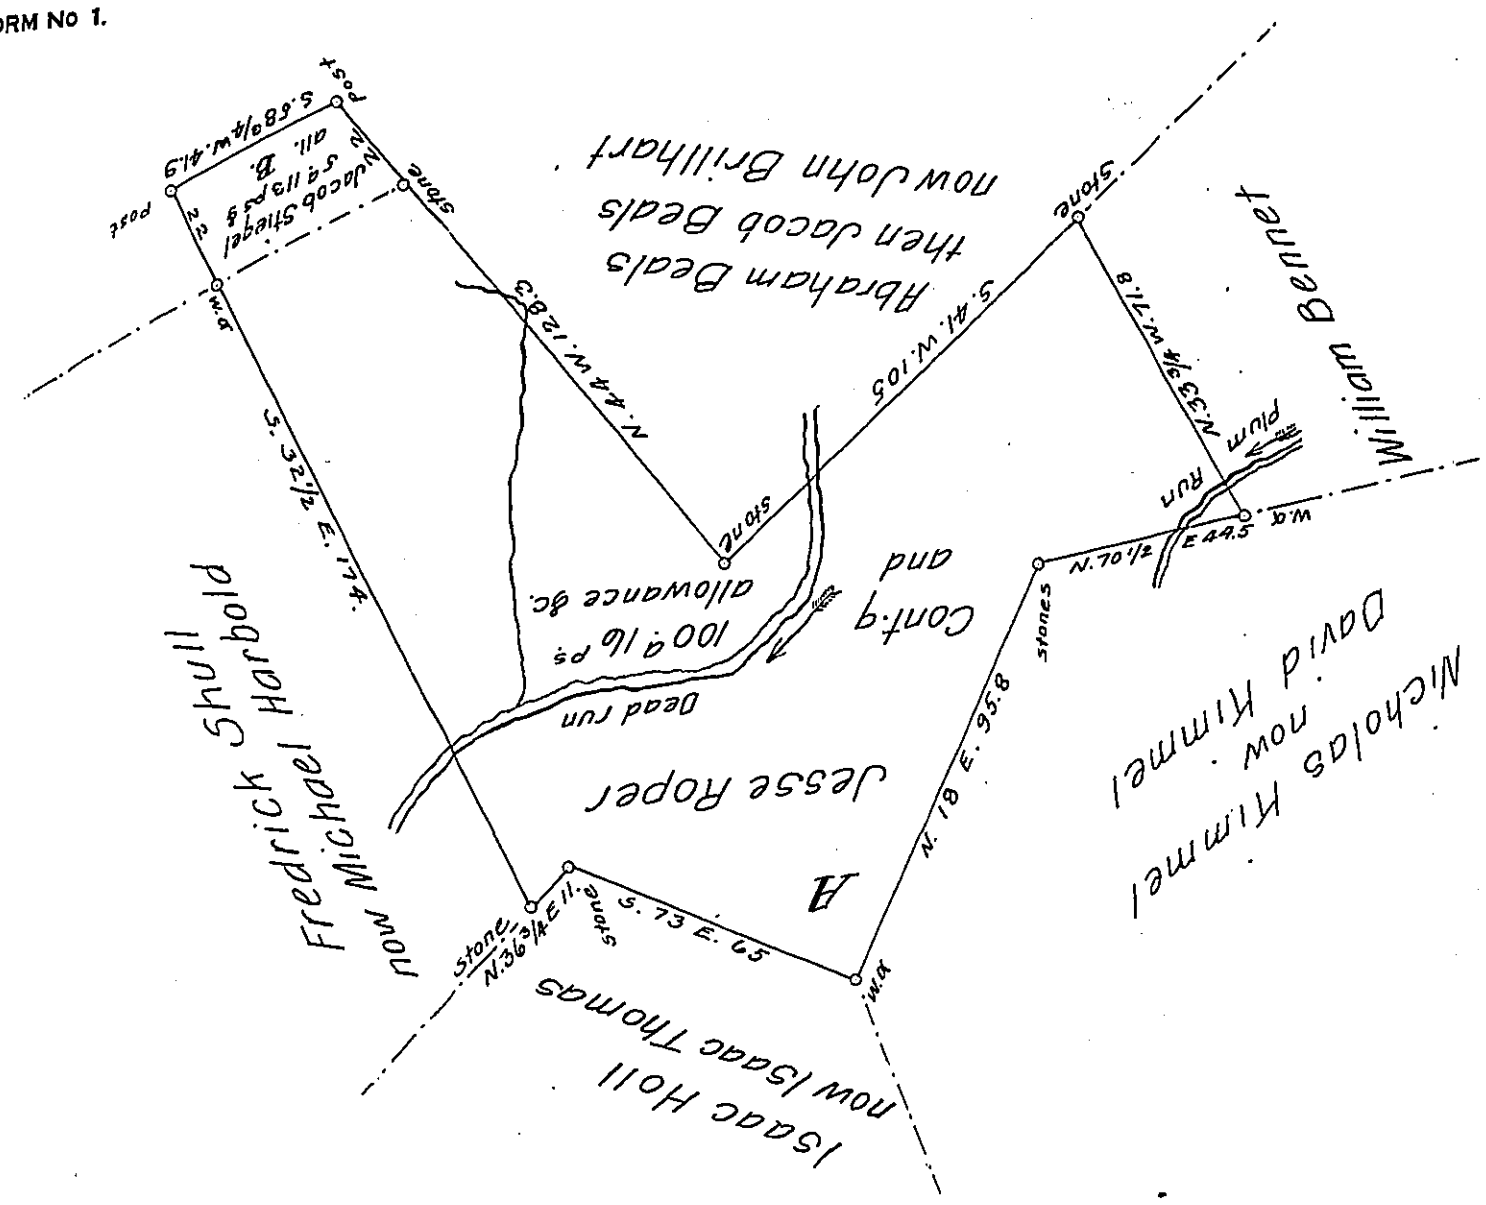

A draught of a Tract of Land Situate in Washington Township in the County of York. Containing as above set forth A. Contains 100 q 16 ps. and where the Letter B. is placed Contains 5 q 113 prs. and allowance &c. Surveyed on the 16th day of November A.D. 1832. in Pursuance of the Application No. 1003. Granted to Jesse Roper, dated the 27th day of August A.D. 1766, for 150 a the part where the Letter A is placed is owned by Jacob Kimmel, and the part where the letter B. Stands. is owned by Jacob Stiegel. held in Pursuance of the Application No. 3908 for 200 a Granted to William Webb. dated the 18th day of June 1767. unpatented.

To the Board of Property

Dan.l Small. Contr.

3908 ~~not~~ part patented

IN TESTIMONY that the above is a copy of the original remaining on file in the Department of Internal Affairs of Pennsylvania, made conformably to an Act of Assembly approved the 16th day of February, 1833, I have hereunto set my Hand and caused the Seal of said Department to be affixed at Harrisburg, this fourteenth day of July 1908.

Henry Hoch

Secretary of Internal Affairs.