FORM No 1.

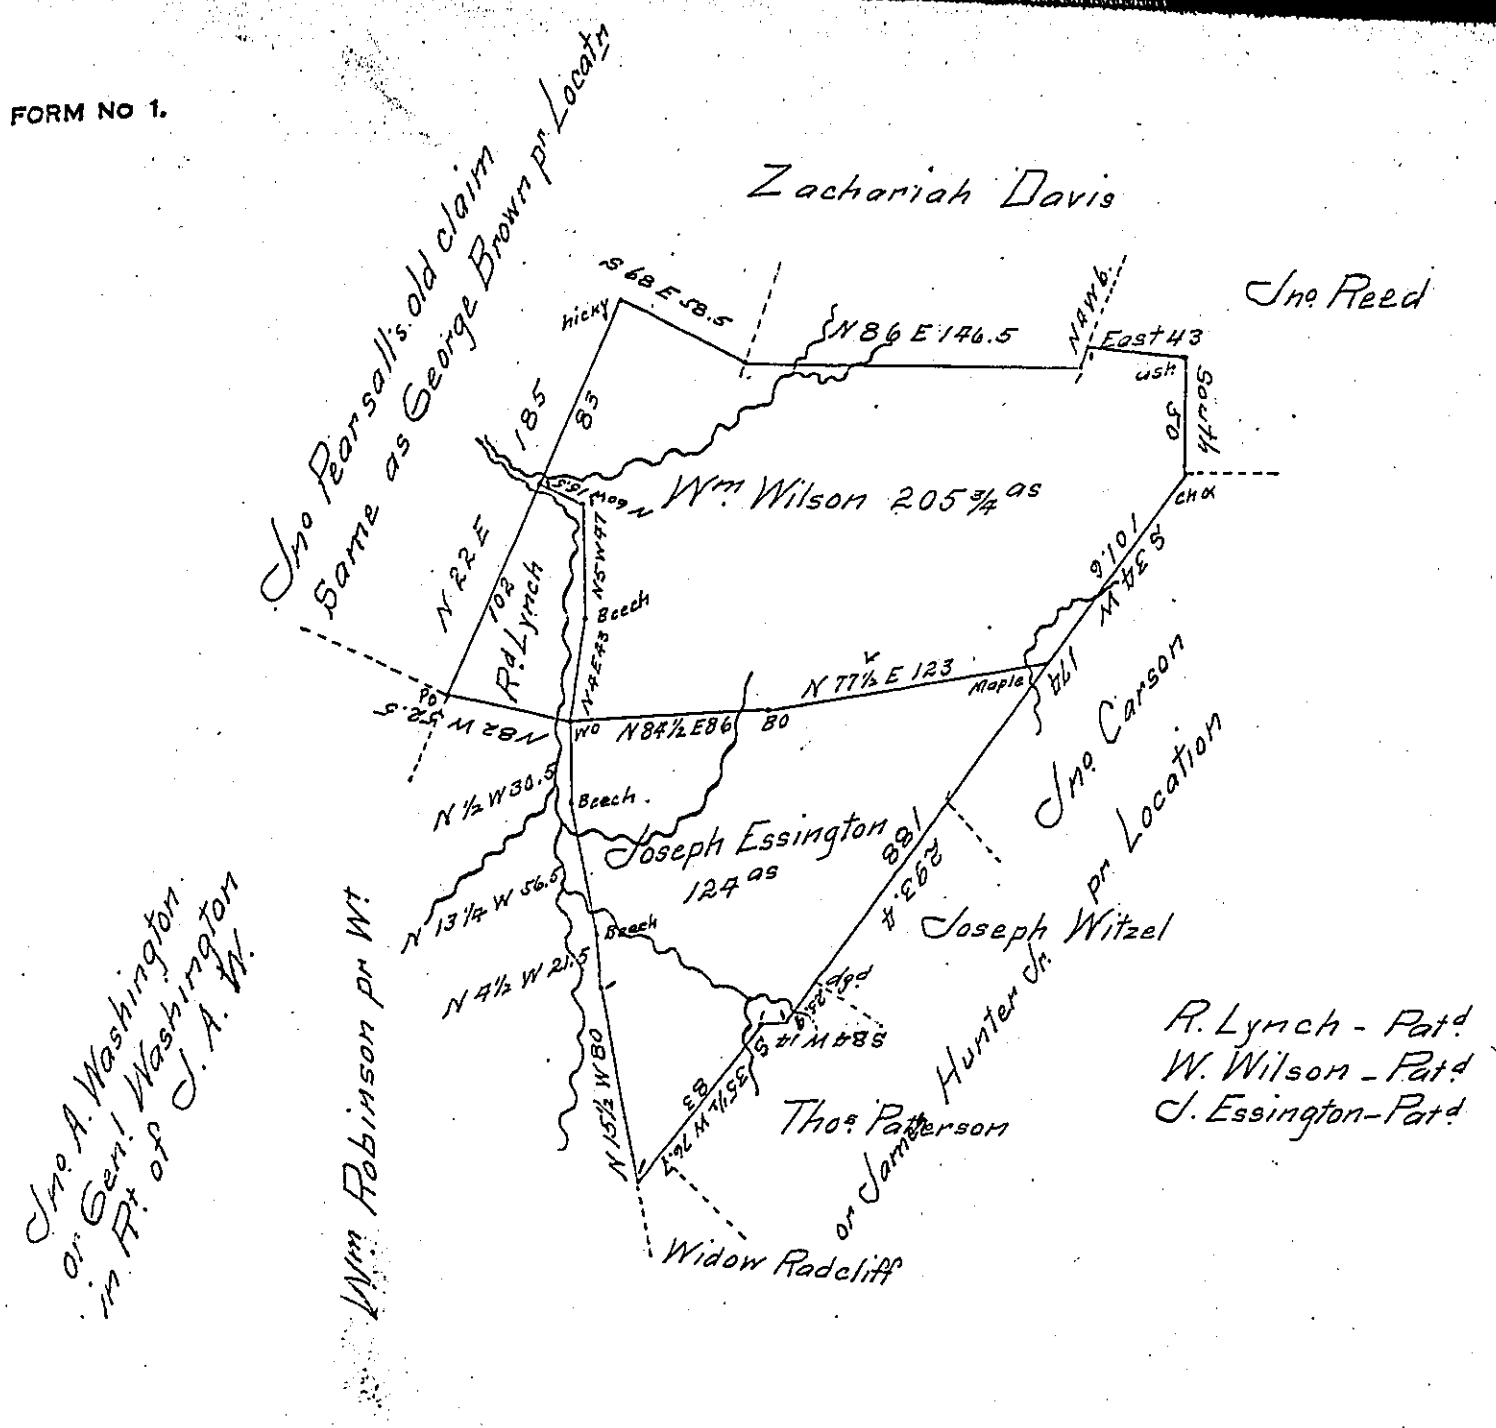

These lands are Situate on the Waters of Washington mill Run falling into Youghiognei River in Franklin Township.

Robert Lynch 21as-27Ps Surveyed 18 Septr 1816 pr Warrant of 10th augt 1816

William Wilson 205¾as Surveyed 9th June 1787 pr Warrant of 18 Novr 1785 now owned by Archibald Gailey on the premises

Joseph Essington 124as Surveyed 14 April 1785 pr Warrant of 4 March 1785 now Joseph Essington said to be patented.

These Surveys are on the land described in the Order of "Robert Stephenson" No 3478 of 14th June 1769 and some persons Claim that Barbara Snively No 876 of 3d Apl 1769 is the Same Land

Octr 1829 F. Lewis D.S

IN TESTIMONY that the above is a copy of the original remaining on file in the Department of Internal Affairs of Pennsylvania, made conformably to an Act of Assembly approved the 16th day of February, 1833, I have hereunto set my Hand and caused the Seal of said Department to be affixed at Harrisburg, this twenty-second *day of* September *1908*

Henry Houck

Secretary of Internal Affairs.