FORM No. 1.

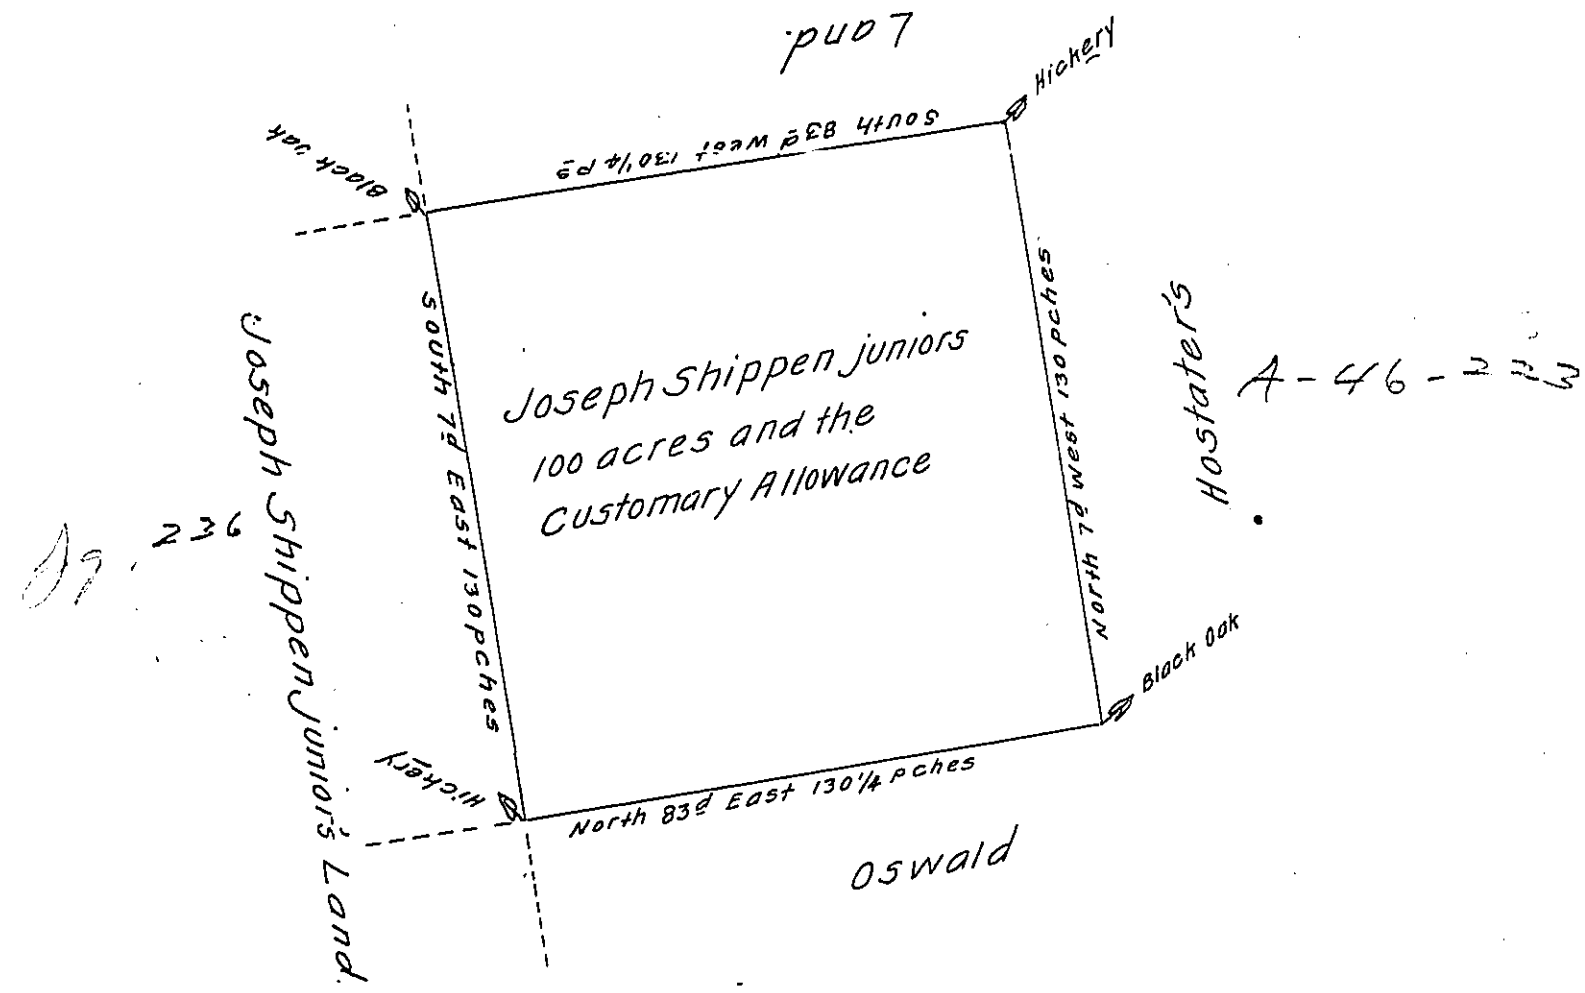

Dr. 236

In Pursuance of a Warrant from the Commiss^rs of Property dated the 20th day of May 1725, for Laying out to Joseph Shippen junior four hundred and Eighty Six acres and two third parts of an acre of Land, being part of 2000as granted by the late Proprietary to Charles Jones the older & Charles Jones the younger, Surveyed for the s^d Joseph Shippen on the 20th day of October Anno Dom. 1733. The above described Tract of Land situate on a branch of Conestoqoe Creek in the ~~[illegible]~~ County of Lancaster, containing ~~[illegible]~~ ~~acres~~ One Hundred acres and the Customary Allowance

Jno Taylor. —

IN TESTIMONY that the above is a copy of the original remaining on file in the Department of Internal Affairs of Pennsylvania, made conformably to an Act of Assembly approved the 16th day of February, 1833, I have hereunto set my Hand and caused the Seal of said Department to be affixed at Harrisburg, this twenty first day of March 1910.

Henry Houck

Secretary of Internal Affairs.