FORM No. 1.

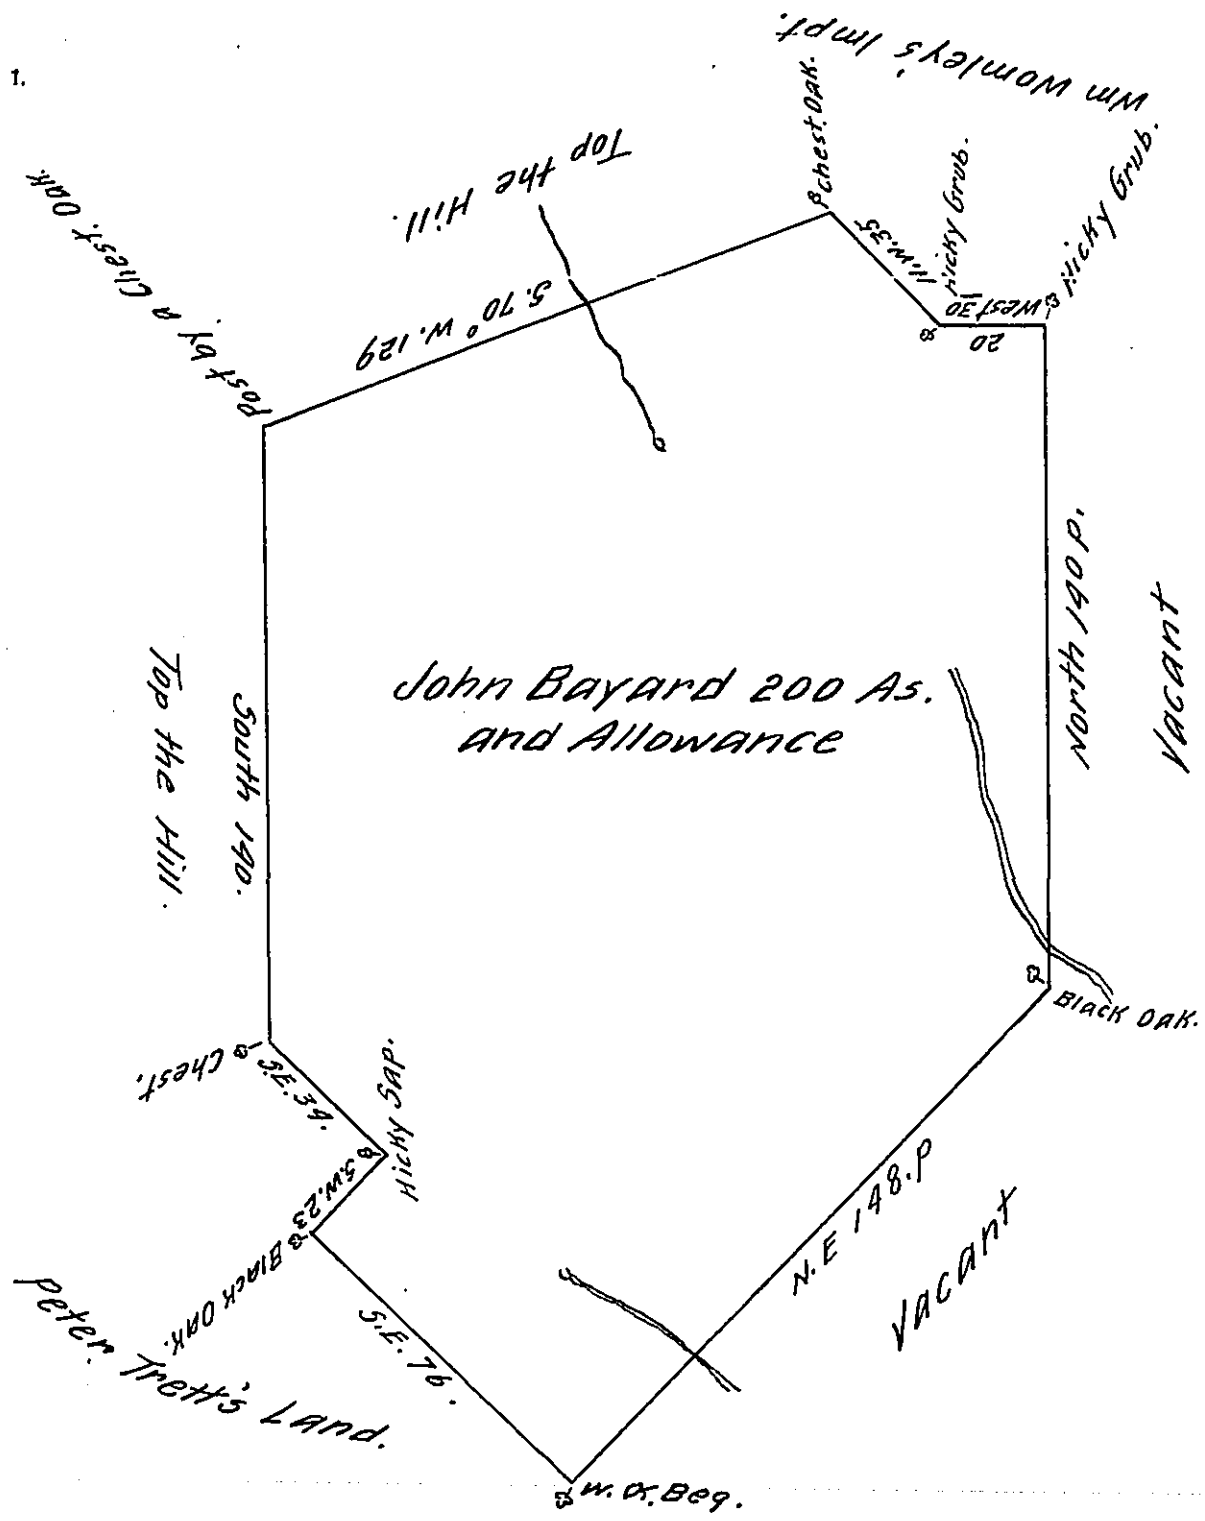

A Draught of a Tract of Land situate in York Township, York County Containing Two hundred Acres and an Allowance of Six Acres p cent for Roads and High ways. Surveyed the 18th Jan. 1755. for John Bayard in Pursuance of a Warrant bearing Date the 4th. day of April, 1754. by the Name of John Boyer

To Nicholas Scull, Esqr. Survr. Genrl. p Geo. Stevenson D.S.

Note. this Survey does not close but on Calculating it I find it would close by shortning that South line 9 pers. ~~it would alt~~ which will make it about 3¼ as. less in quantity viz about 196¾ as. — I have Returnd it for the given quantity E.L.

IN TESTIMONY that the above is a copy of the original remaining on file in the Department of Internal Affairs of Pennsylvania, made conformably to an Act of Assembly approved the 16th day of February, 1833, I have hereunto set my Hand and caused the Seal of said Department to be affixed at Harrisburg, this twenty seventh day of January 1910

Henry Houck

Secretary of Internal Affairs.