FORM No 1.

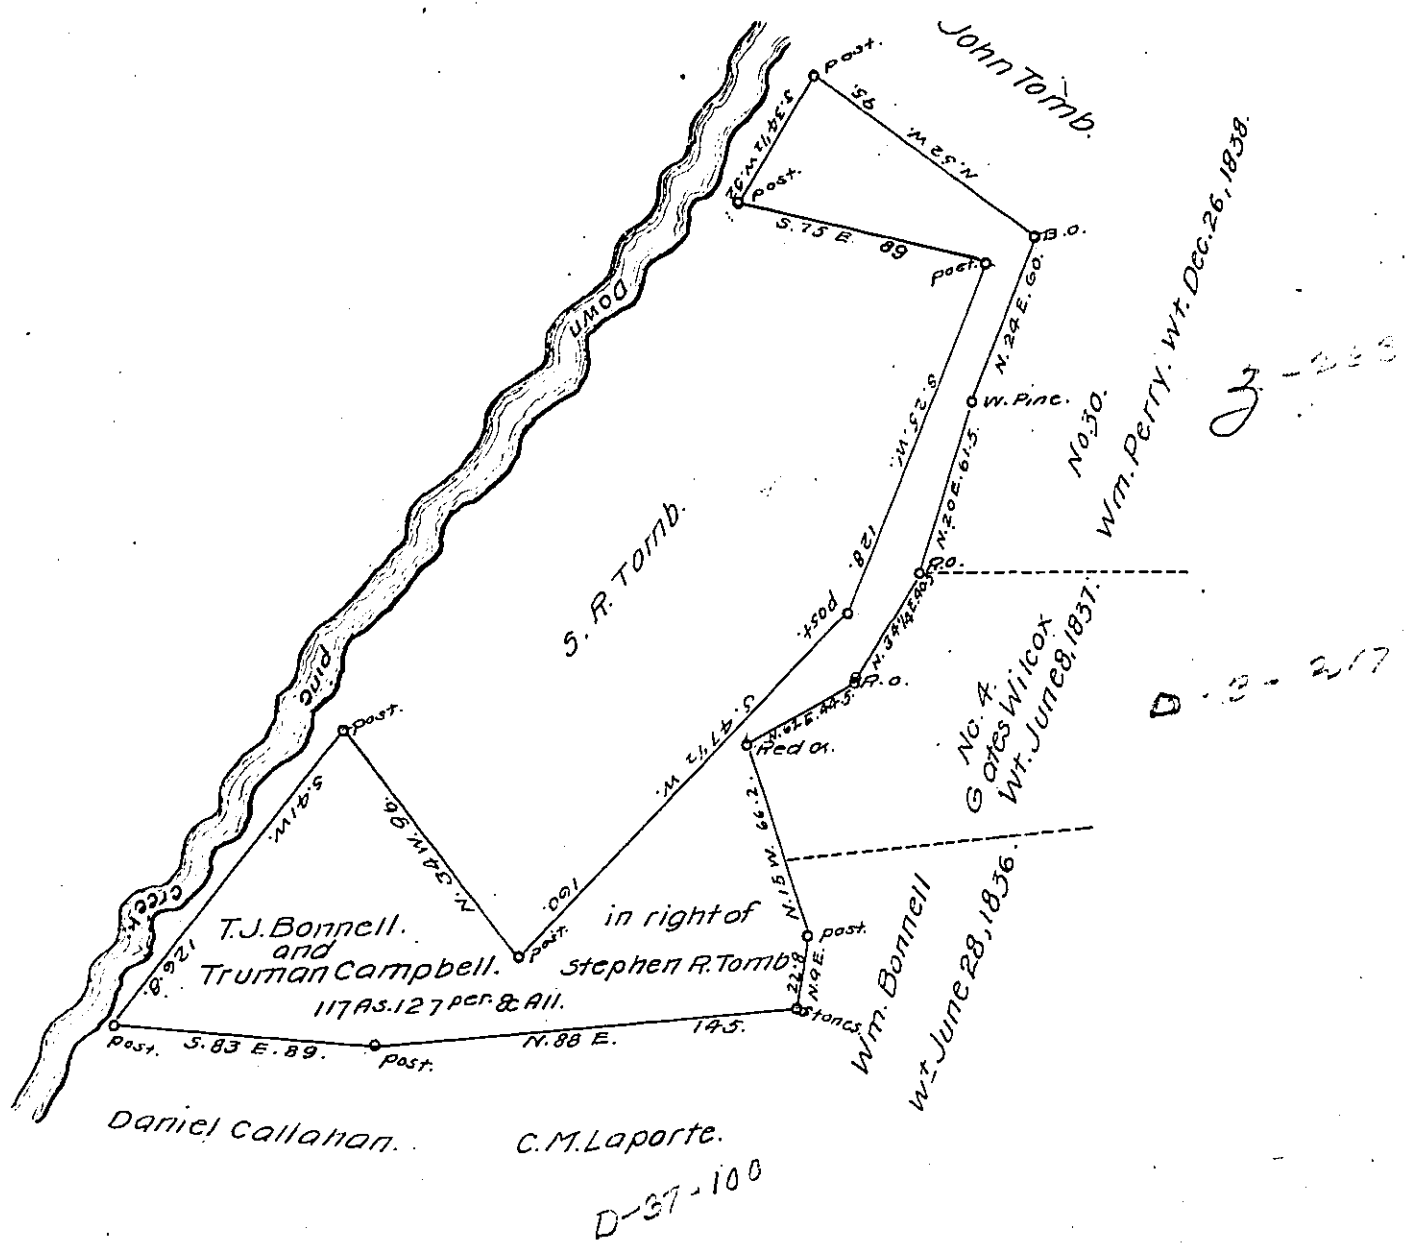

A Draft of a tract of land situated in the Township of Brown and County of Lycoming, containing One Hundred and Seventeen acres, 127 perches and allowance of six per cent. for roads, etc. Surveyed the eleventh day of March, 1909, in pursuance of a warrant granted to Stephen R. Tomb, dated the Twenty sixth day of May, 1900.

To Hon. ~~Isaac B. Brown~~,
Henry Houck,
Secretary of Internal Affairs.

Edward J. Eldred,
County Surveyor.

IN TESTIMONY that the above is a copy of the original remaining on file in the Department of Internal Affairs of Pennsylvania, made conformably to an Act of Assembly approved the 16th day of February, 1833, I have hereunto set my Hand and caused the Seal of said Department to be affixed at Harrisburg, this twenty seventh day of October, 1909.

Henry Houck
Secretary of Internal Affairs.