FORM No. 1.

See -C-121-73

3 0

Hans Hoober in right of Martin Hendrick by his Heir 200 a Tract of 50.00 a this 150 a & a Tract conta. containing 50 a Returned into the Secretarys Office the 15th of May 1735 the true Quant.y thereon contained is 200 a. 100 a & Allow. 6 p Cent

Hans Musselman 200 a & Allowance of 6 a p Cent P Survd by consent of ye Comm.rs & Returnd in Pursuance of a Warr.t from the Proprietors dated ye 15th May 1735 Returnd y.e same day 11th y.e Office

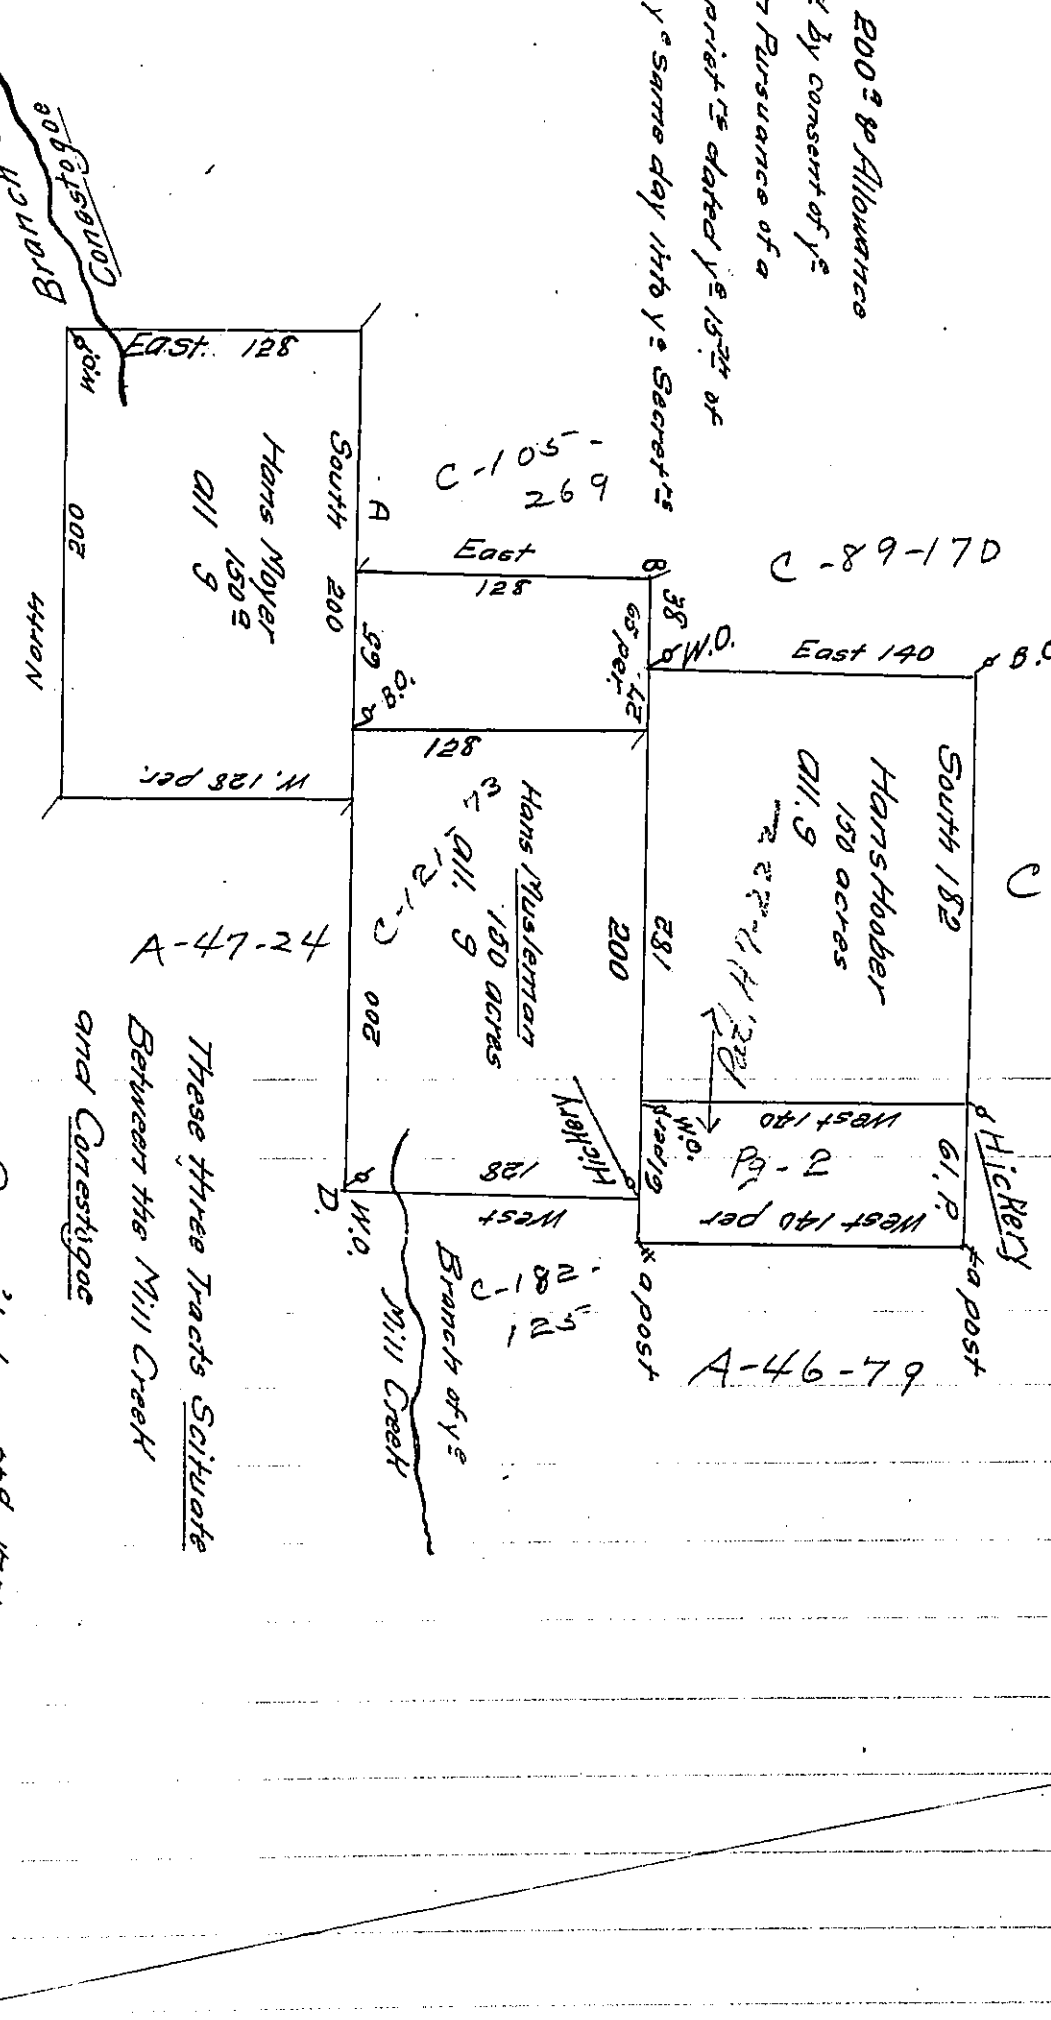

These Three Tracts Situate Between the Mill Creek and Conestogoe

Surveyed June 23.d 1721

per Isaac Taylor.

IN TESTIMONY that the above is a copy of the original remaining on file in the Department of Internal Affairs of Pennsylvania, made conformably to an Act of Assembly approved the 16th day of February, 1833, I have hereunto set my Hand and caused the Seal of said Department to be affixed at Harrisburg, this Seventh day of February 1910

Henry Howell

Secretary of Internal Affairs.