FORM No. 1.

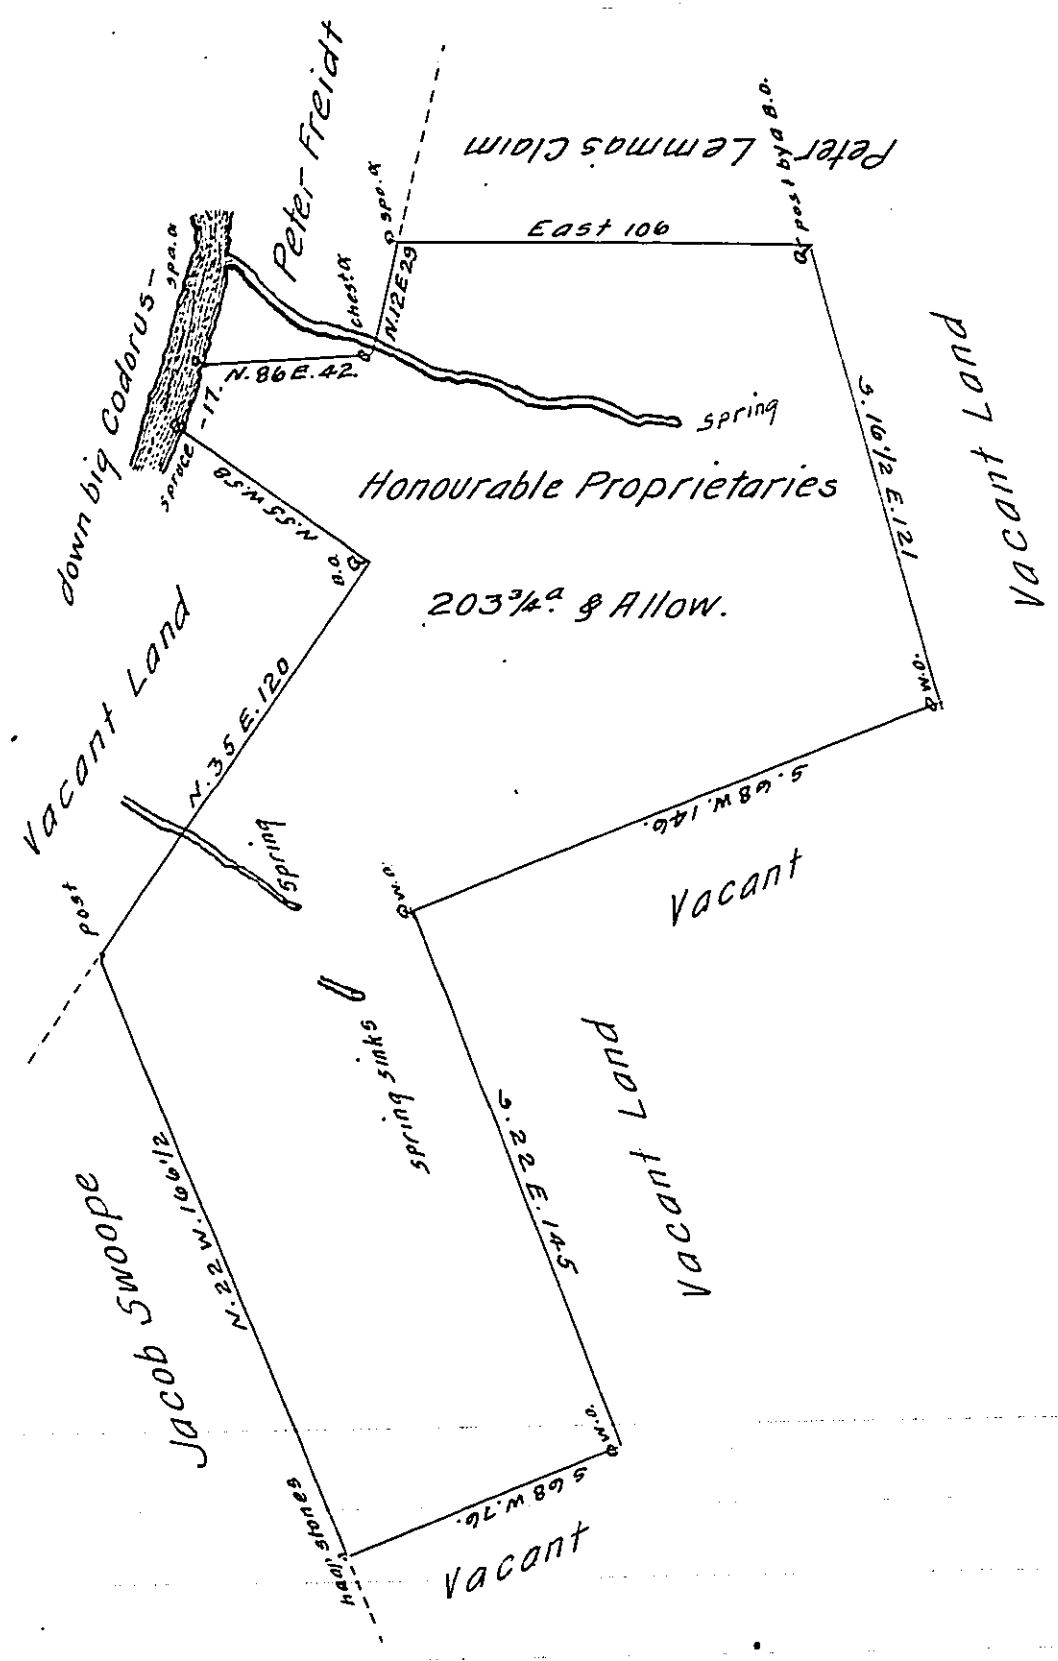

A Draught of a Tract of Land situate in the Man.r of Springetsbury in York Township in the County of York. Surveyed the 21st day of September 1767. In pursuance of an order dated the 2nd day of October 1766. Containing Two hundred and three acres and three Quarters and Allowance of Six acres pr. Cent for Roads &c.a.

Ø. Cha. Lukens D.S.

To

John Lukens Esq.r

S. G.

IN TESTIMONY *that the above is a copy of the original remaining on file in the Department of Internal Affairs of Pennsylvania, made conformably to an Act of Assembly approved the 16th day of February, 1833, I have hereunto set my Hand and caused the Seal of said Department to be affixed at Harrisburg, this* twenty fifth *day of* July *1910.*

Henry Houck

Secretary of Internal Affairs.