FORM No. 1.

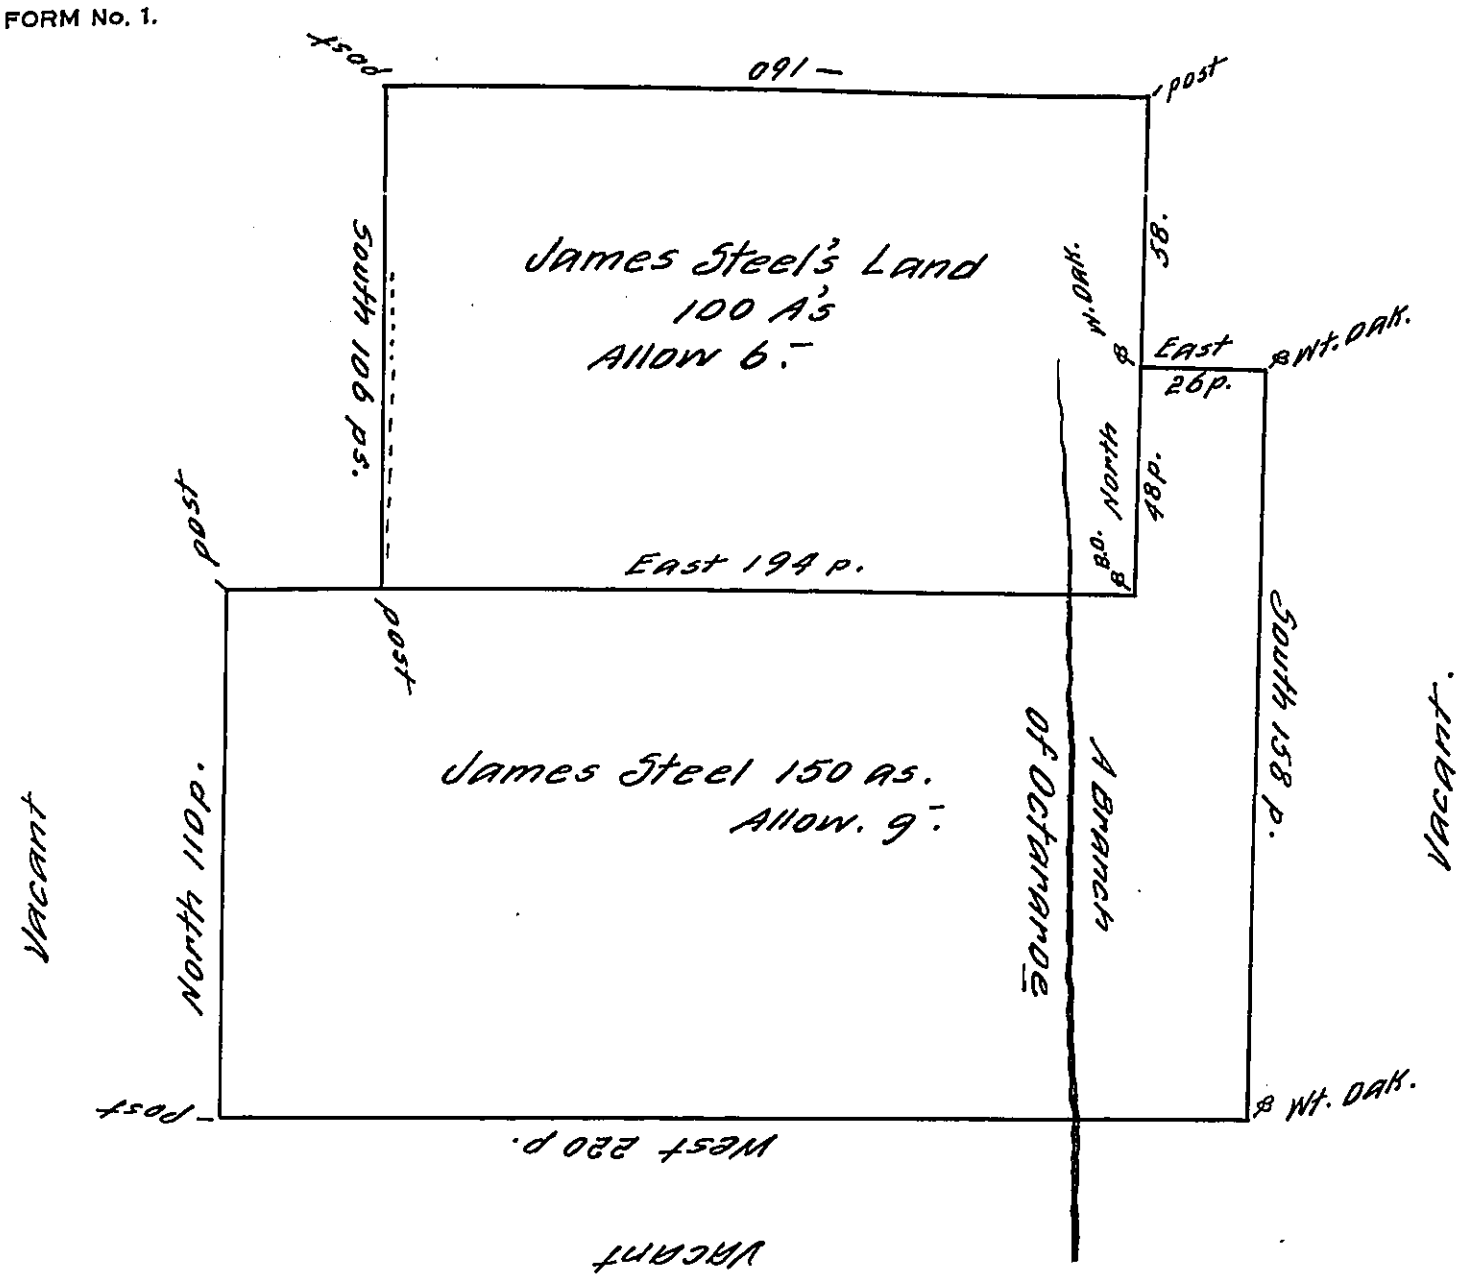

James Steel's Land Situate on a Branch of Octararoe Creek in the County of Lancaster.

Begining at a Black Oak being a corner of a Tract of land Survey'd for sd. James the 21st day of December 1722. thence by the same North 48 pches to a white Oak thence East by vacant land 26 pches to a white Oak thence South by vacant land 158 pches to a white Oak thence West by vacant land 220 pches to a post thence North 110 pches to a Post thence East by the sd James Steel's other land 194 pches to the place of Beginning. Containing one hundred & fifty acres and the allowance of Six acres p. Cent.

Survey'd the 9th 10br. 1730.

p Jno. Taylor.

IN TESTIMONY *that the above is a copy of the original remaining on file in the Department of Internal Affairs of Pennsylvania, made conformably to an Act of Assembly approved the 16th day of February, 1833, I have hereunto set my Hand and caused the Seal of said Department to be affixed at Harrisburg, this* twelfth *day of* December *1910*

Henry Houck

Secretary of Internal Affairs.