FORM No 1.

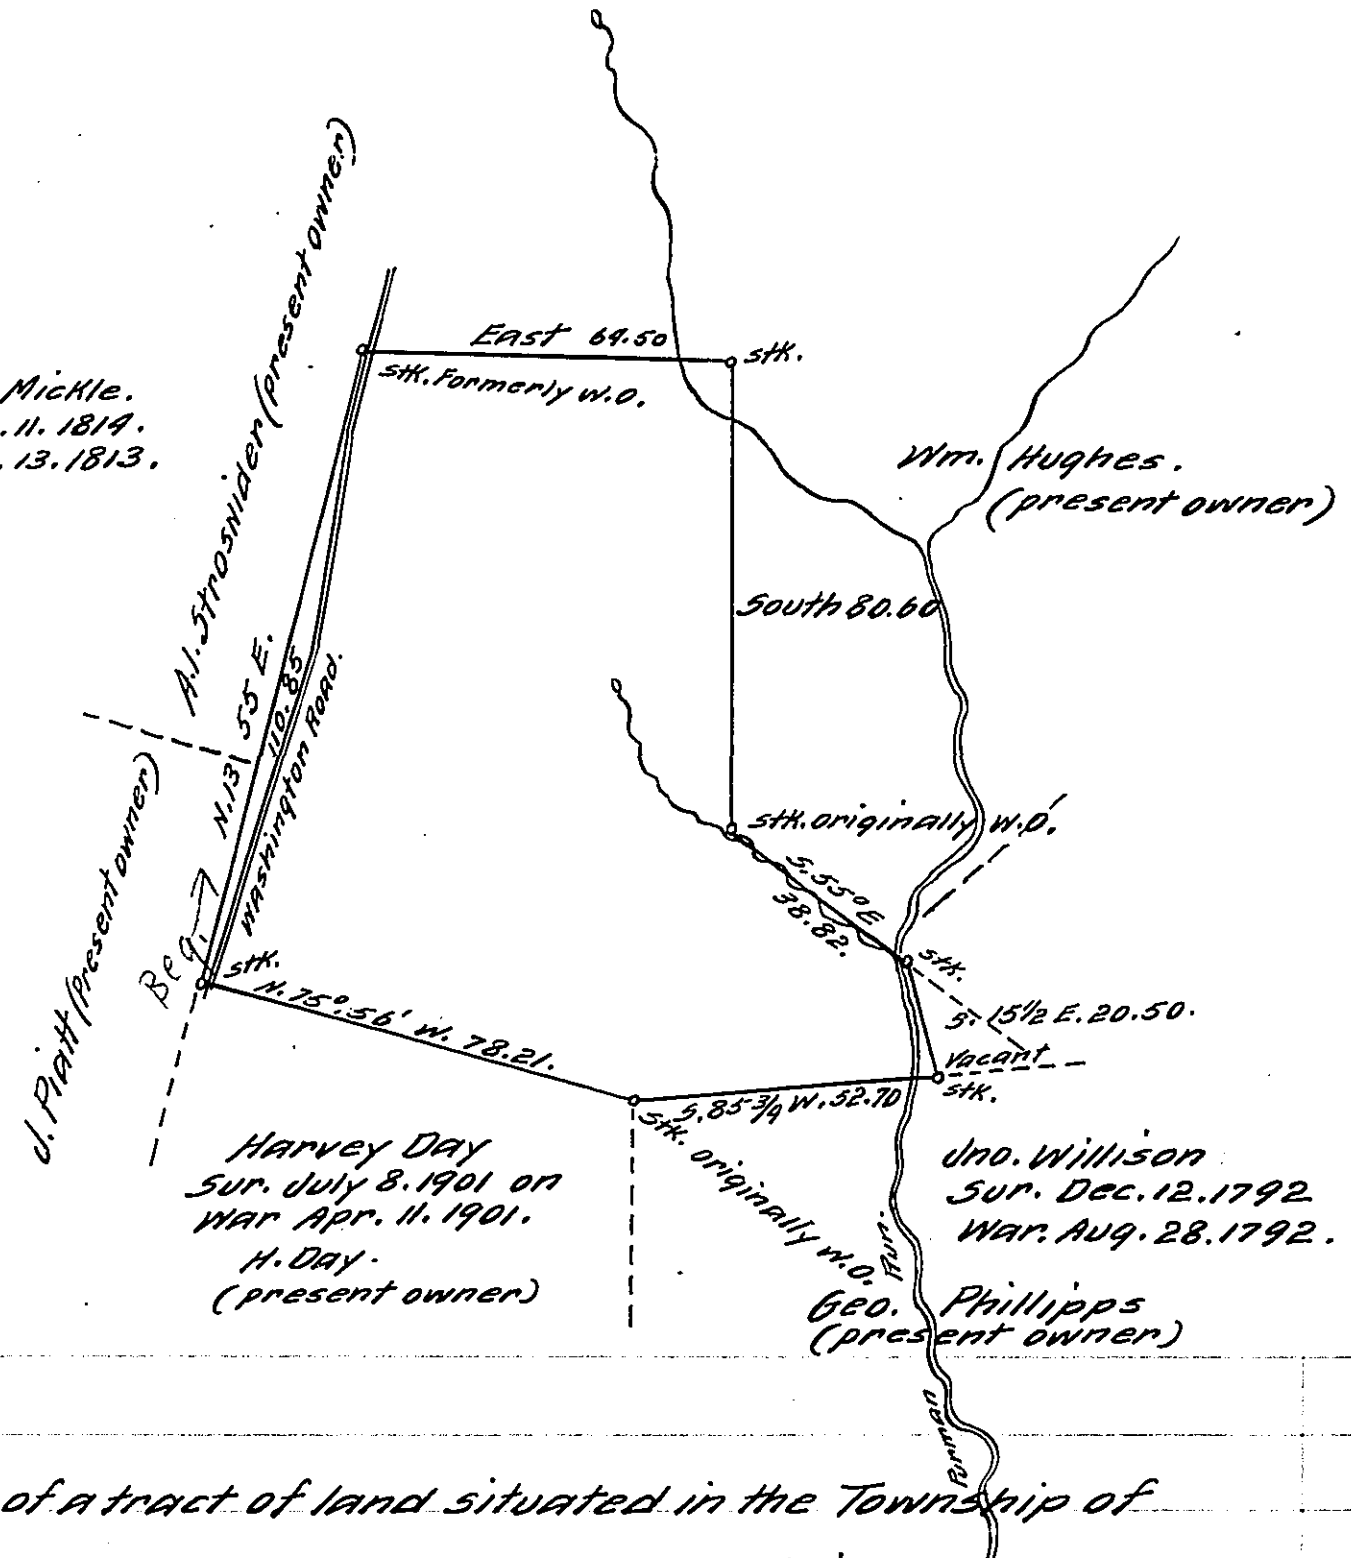

A Draft of a tract of land situated in the Township of Franklin and County of Greene, containing 61 acres, 108.3 perches and allowance of six per cent. for roads, etc. Surveyed the 7th day of Sept. 1910. in pursuance of a warrant granted to William R Hughes, dated the 9th day of Dec. 1909.

J. C. Webster.
County Surveyor.

To Hon. Henry Houck
Secretary of Internal Affairs.

IN TESTIMONY that the above is a copy of the original remaining on file in the Department of Internal Affairs of Pennsylvania, made conformably to an Act of Assembly approved the 16th day of February, 1833, I have hereunto set my Hand and caused the Seal of said Department to be affixed at Harrisburg, this twentieth *day of* January *1911*

Henry Houck

Secretary of Internal Affairs.