FORM NO 1.

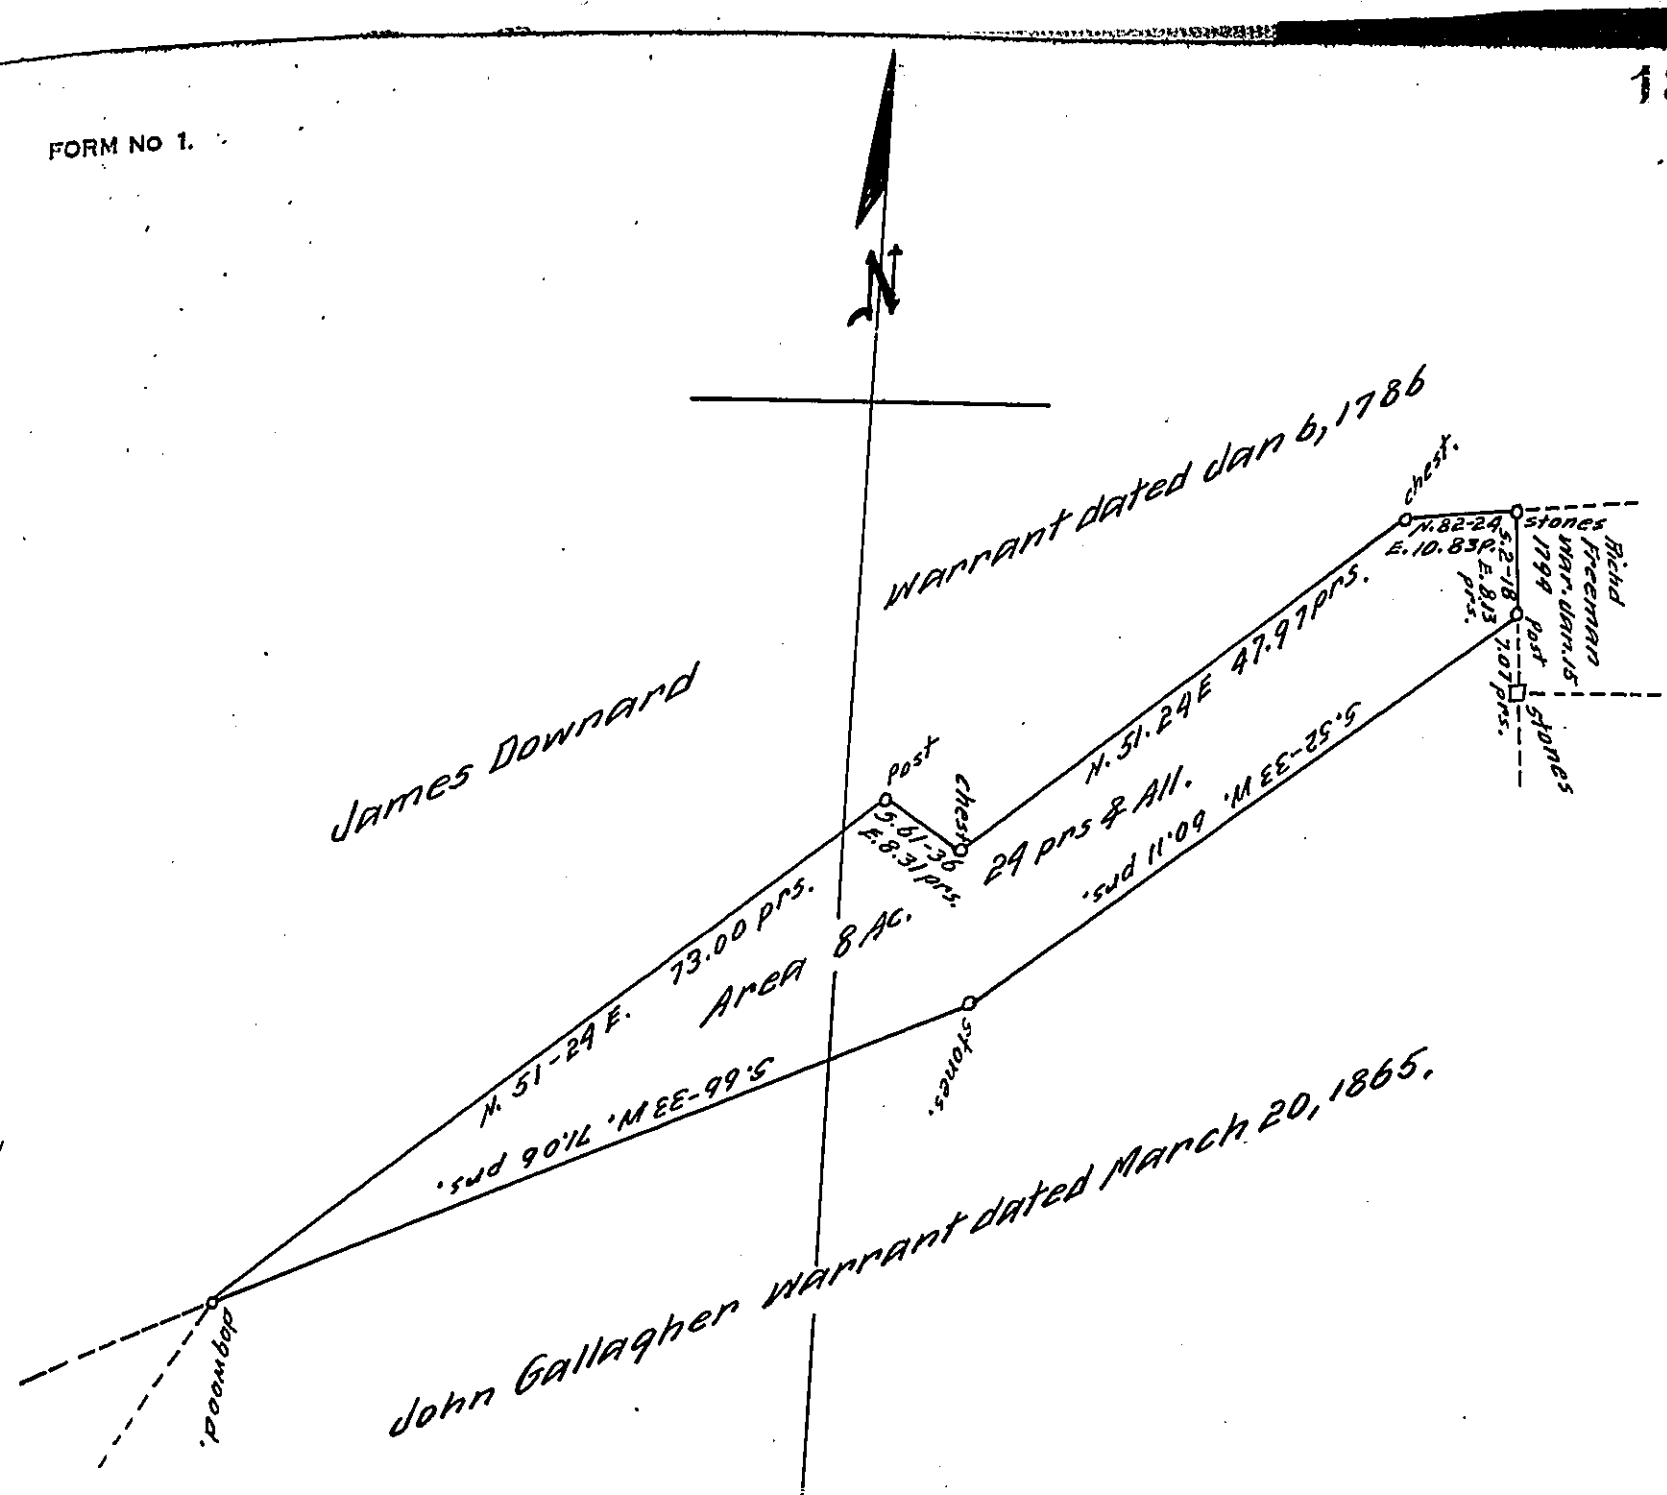

A Draft of a tract of land situated in the Township of Georges and County of Fayette, containing Eight acres, 24 perches and allowance of six per cent. for roads, etc. Surveyed the 25th day of May 1910. in pursuance of a warrant granted to James A Walters, dated the 4th day of May 1910. To Henry Houck, Esq.

Secretary of Internal Affairs.

James B. Hogg.

County Surveyor.

IN TESTIMONY that the above is a copy of the original remaining on file in the Department of Internal Affairs of Pennsylvania, made conformably to an Act of Assembly approved the 16th day of February, 1833, I have hereunto set my Hand and caused the Seal of said Department to be affixed at Harrisburg, this twentieth *day of* January *1911*

Henry Houck

Secretary of Internal Affairs.