FORM NO. 1.

54

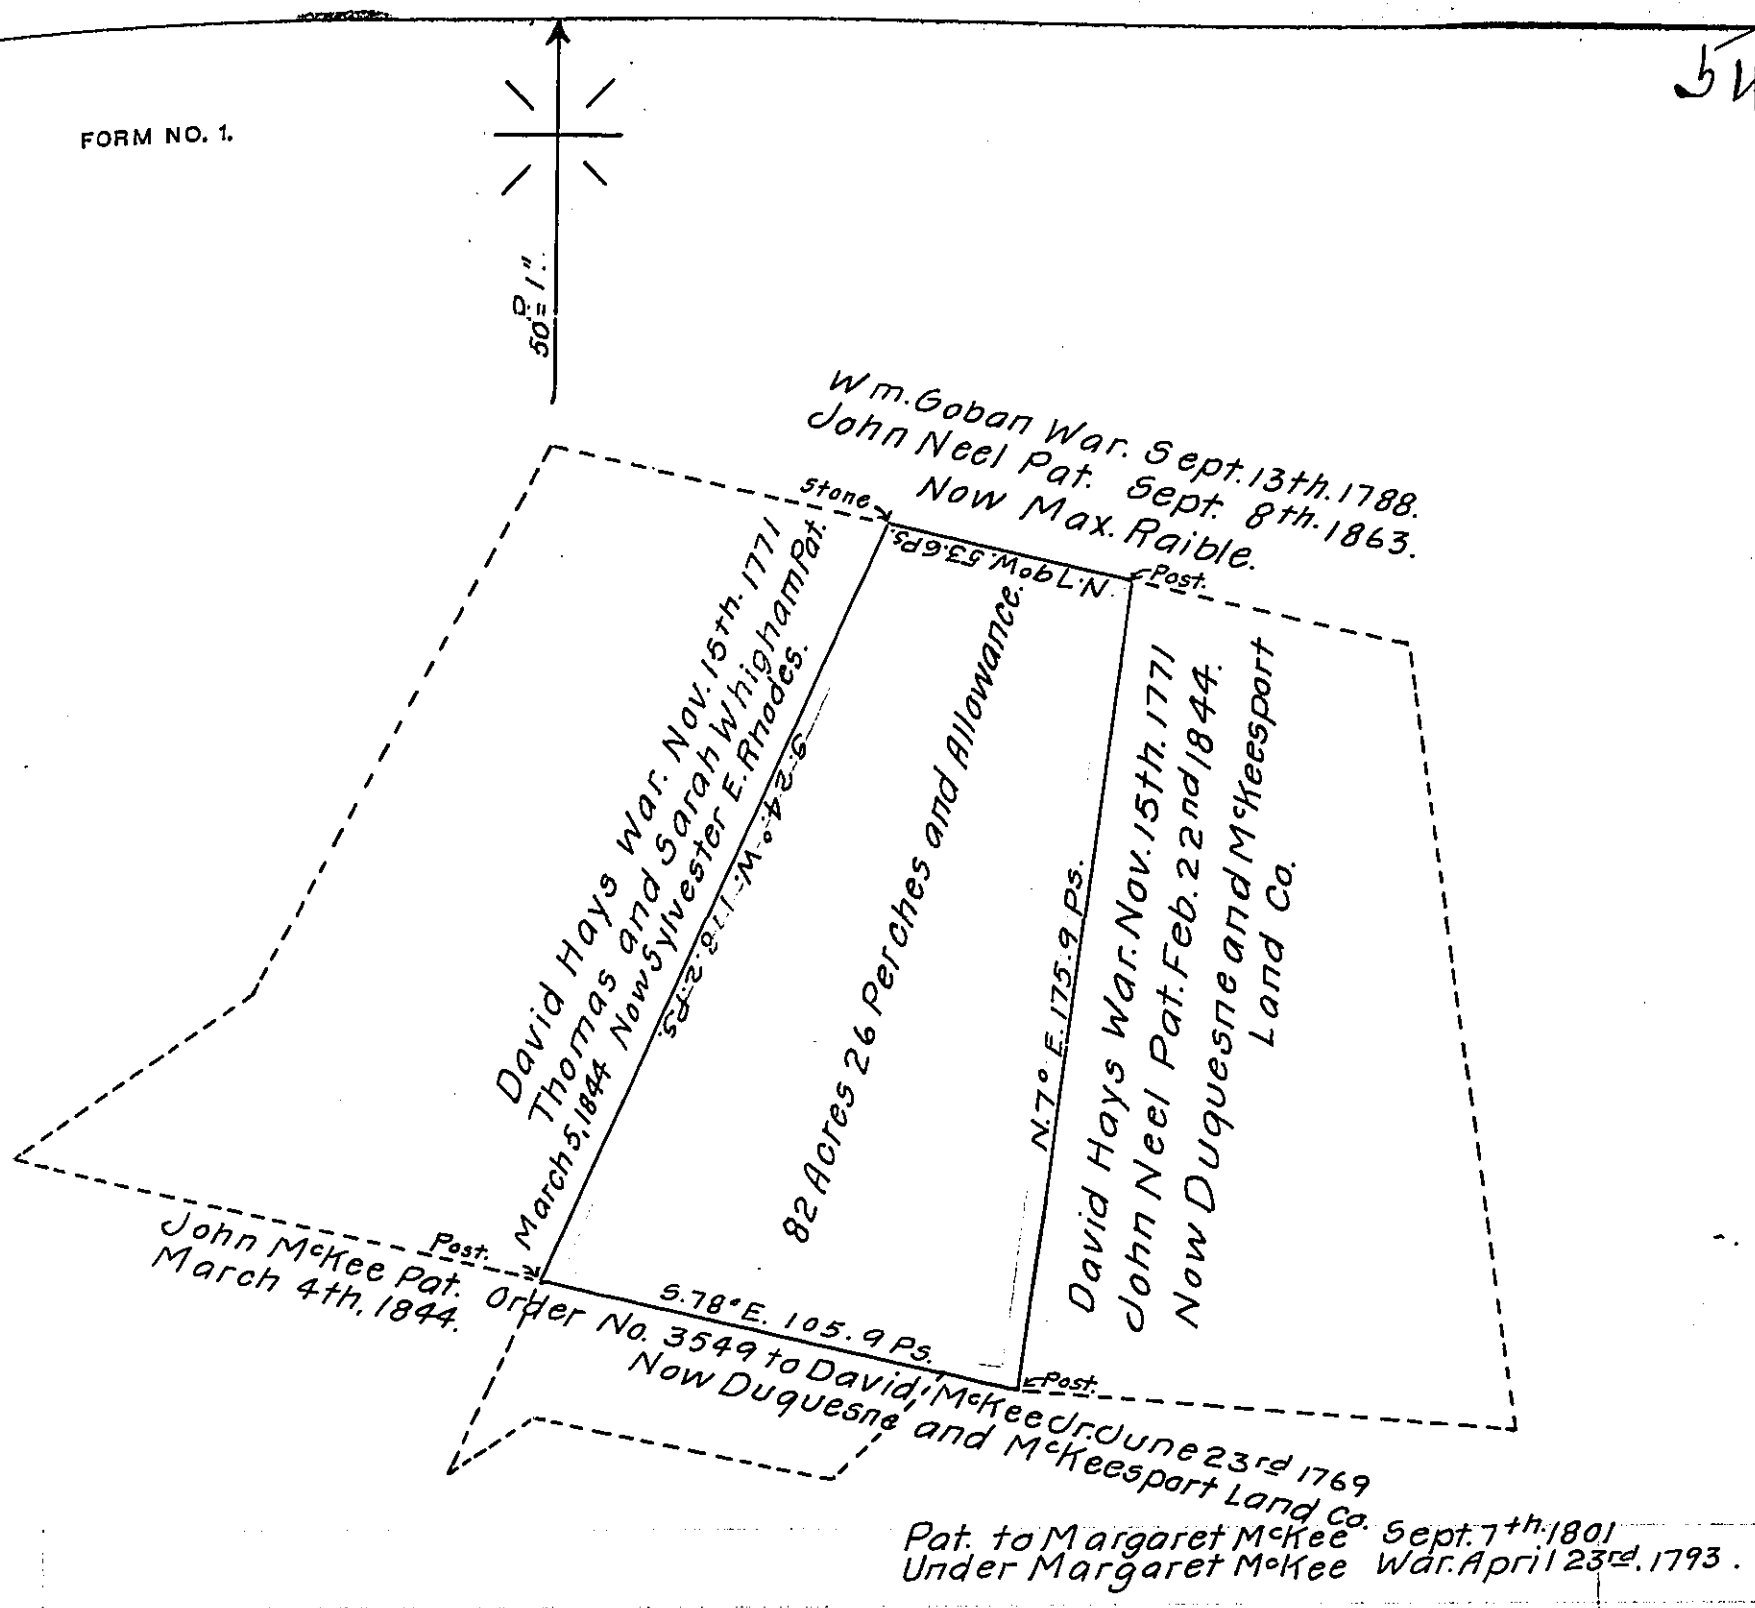


A Draft of a tract of land situated in the Township of Mifflin and County of Allegheny, containing eighty two acres twenty six perches and allowance of six per cent. for roads, etc. Surveyed for Duquesne & McKeesport Land Co. the sixth day of November 1912, it being part of a larger tract containing two hundred sixty acres, Sixteen perches and allowance, originally surveyed in pursuance of a warrant granted to David Hays dated the Fifteenth day of November, 1771.

To Hon. Henry Houck,
Secretary of Internal Affairs.

J. G. Chalfant,
County Surveyor.

*IN TESTIMONY* that the above is a copy of the original remaining on file in the Department of Internal Affairs of Pennsylvania, made conformably to an Act of Assembly approved the 16th day of February, 1833, I have hereunto set my Hand and caused the Seal of said Department to be affixed at Harrisburg, this twenty fifth day of May 1914.

Henry Houck.

*Secretary of Internal Affairs.*