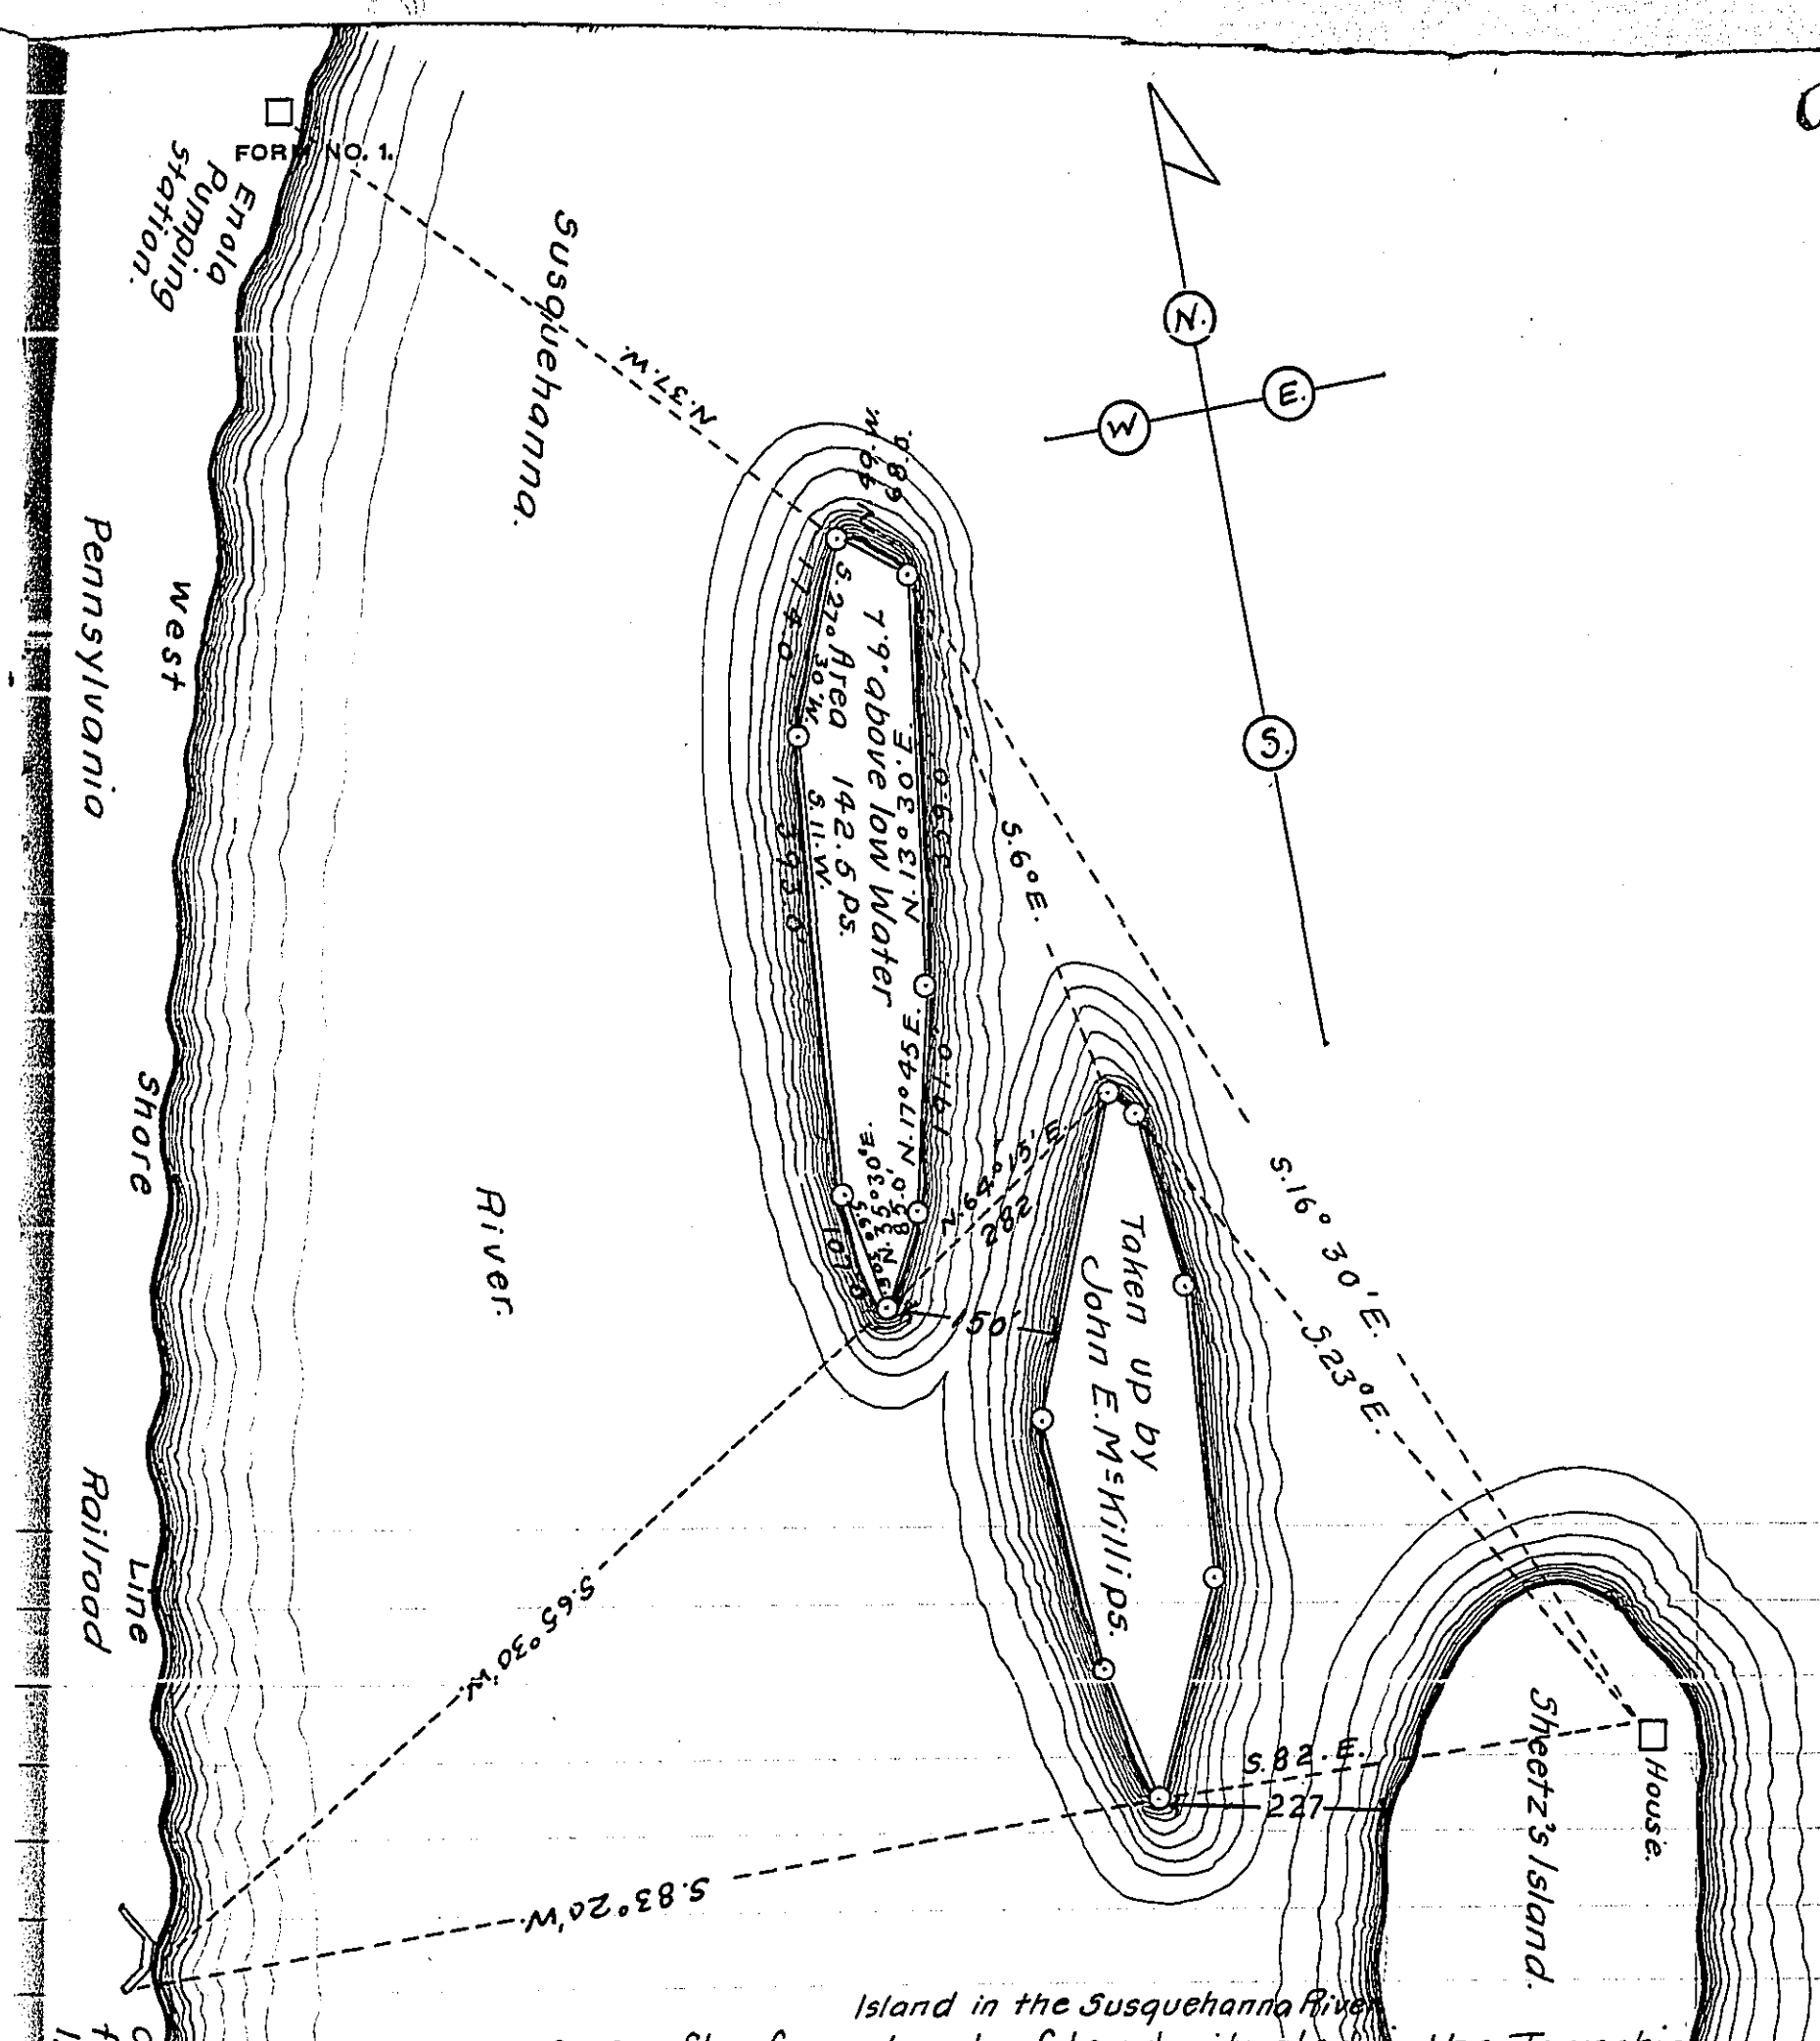

A Draft of an ~~tract of land~~ situated in the Township of Susquehanna and county of Dauphin, containing ~~~~ acres, 142.5 perches and allowance of six percent for roads, etc. Surveyed the ninth day of May 1910, in pursuance of a warrant granted to John E. McKillips, dated the third day of May 1900.

To Hon. Henry Houck,
Secretary of Internal Affairs.

J. M. Whittock,
County Surveyor.

IN TESTIMONY that the above is a copy of the original remaining on file in the Department of Internal Affairs of Pennsylvania, made conformably to an Act of Assembly approved the 16th day of February, 1833, I have hereunto set my Hand and caused the Seal of said Department to be affixed at Harrisburg, this twenty seventh day of April, 1914.

Henry Houck,
Secretary of Internal Affairs.