FORM NO. 1.

186

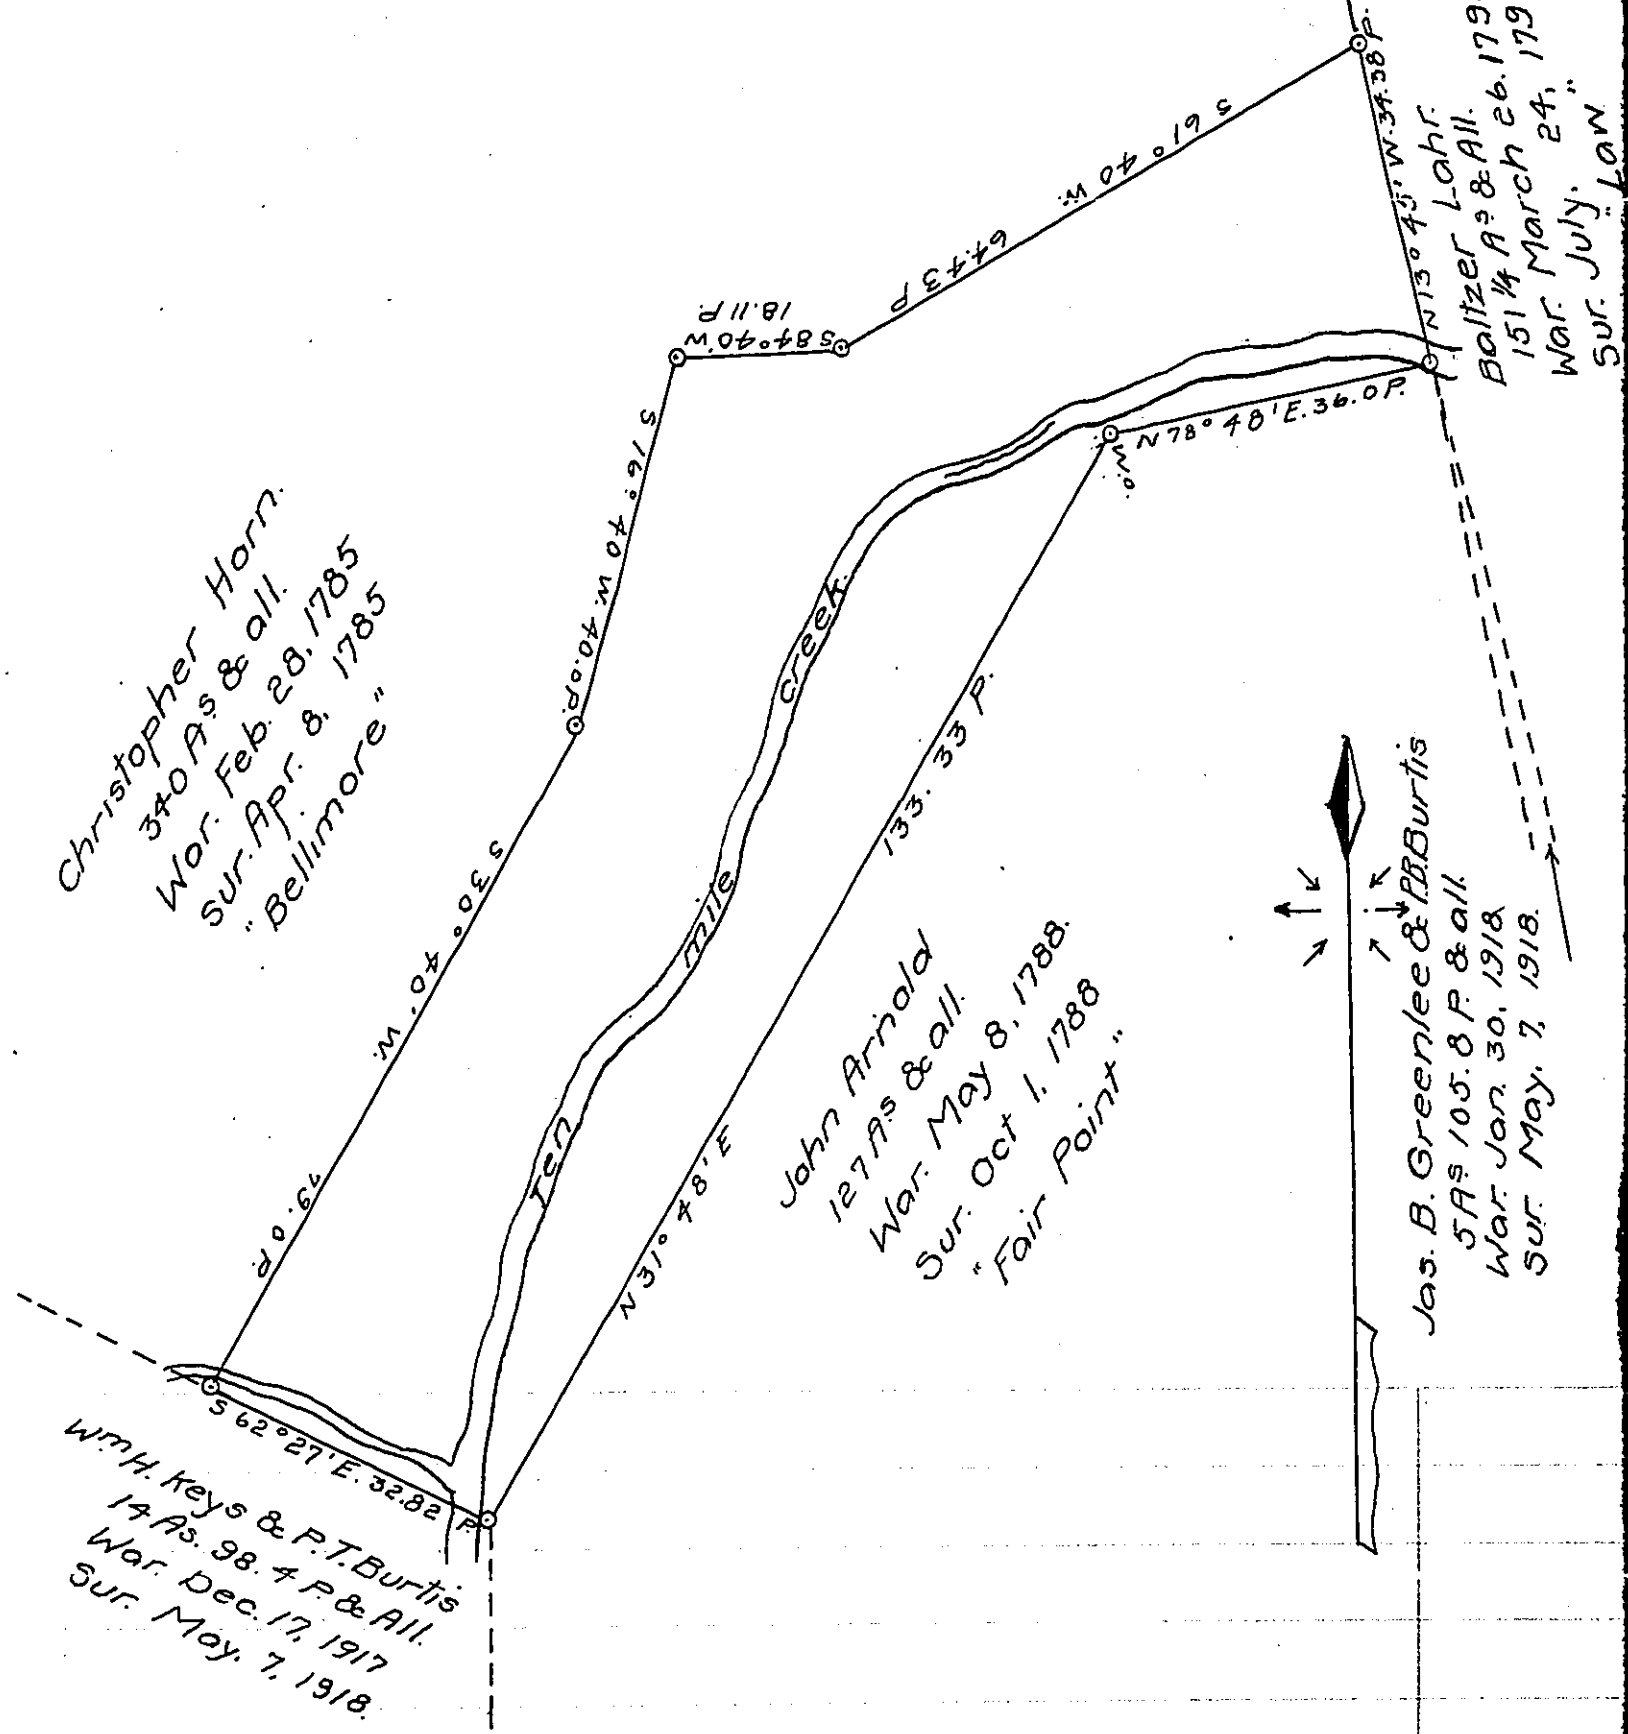

A Draft of a tract of land situated in the Township of West Bethlehem and county of Washington containing Thirty five (35) acres 61.9 perches and allowance of six per cent for roads, etc. Surveyed the 8th day of May, 1918. in pursuance of a warrant granted to James B. Greenlee: dated the 30th day of January, 1918

To Hon. Henry Houck.
Secretary of Internal Affairs.

Geo. S. Chaney.
County Surveyor.

IN TESTIMONY that the above is a copy of the original remaining on file in the Department of Internal Affairs of Pennsylvania, made conformably to an Act of Assembly approved the 16th day of February, 1833, I have hereunto set my Hand and caused the Seal of said Department to be affixed at Harrisburg, this Twenty second *day of* October *1918*

Paul M. Houck

Secretary of Internal Affairs.