FORM NO. 1.

"H" 189

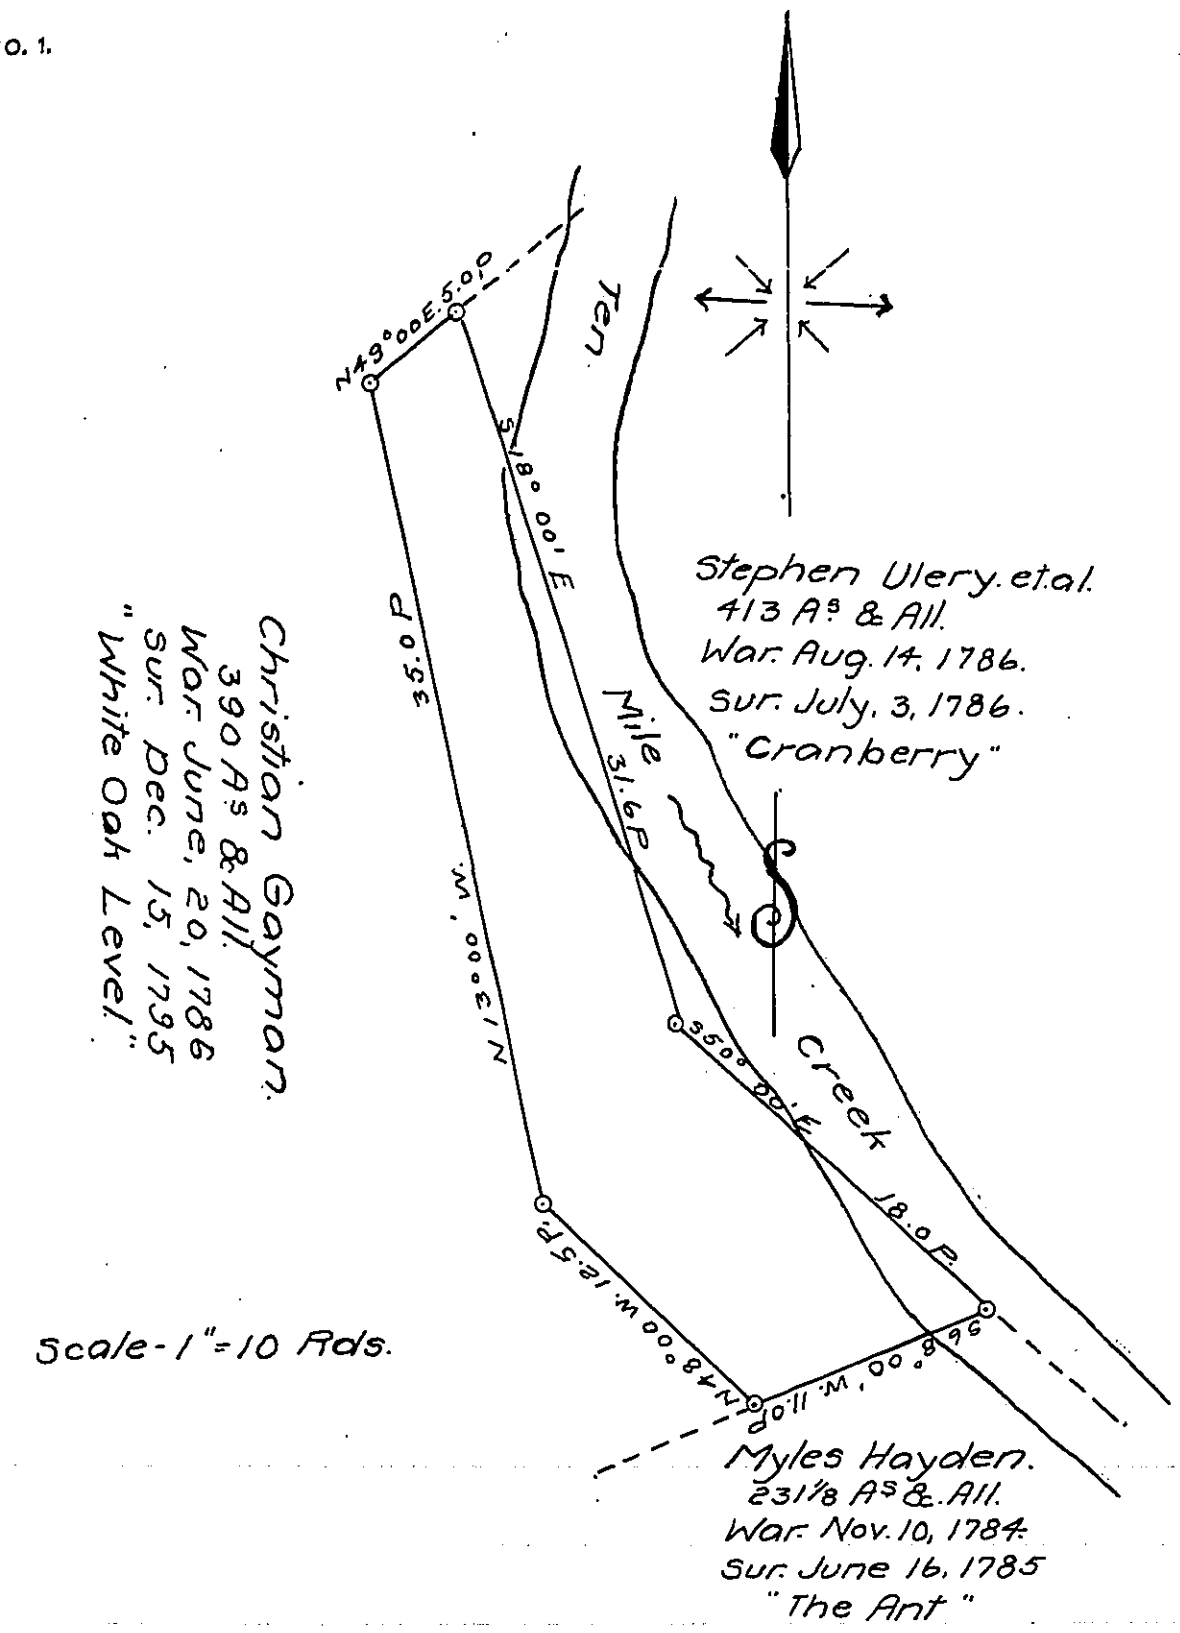

A Draft of a tract of land situated in the Township of W. Bethlehem Township and county of Washington, containing Two (2) acres, 4.5 perches and allowance of six per cent for roads, etc. Surveyed the 3rd. day of May, 1918. in pursuance of a warrant granted to Isaac Gayman & A.J. Ulery dated the 17th day of December 1917.

To Hon. Henry Houck.
Secretary of Internal Affairs.

Geo. S. Chaney.
County Surveyor.

IN TESTIMONY that the above is a copy of the original remaining on file in the Department of Internal Affairs of Pennsylvania, made conformably to an Act of Assembly approved the 16th day of February, 1833, I have hereunto set my Hand and caused the Seal of said Department to be affixed at Harrisburg, this Twenty second *day of* October *1918*

Secretary of Internal Affairs.