FORM NO. 1.



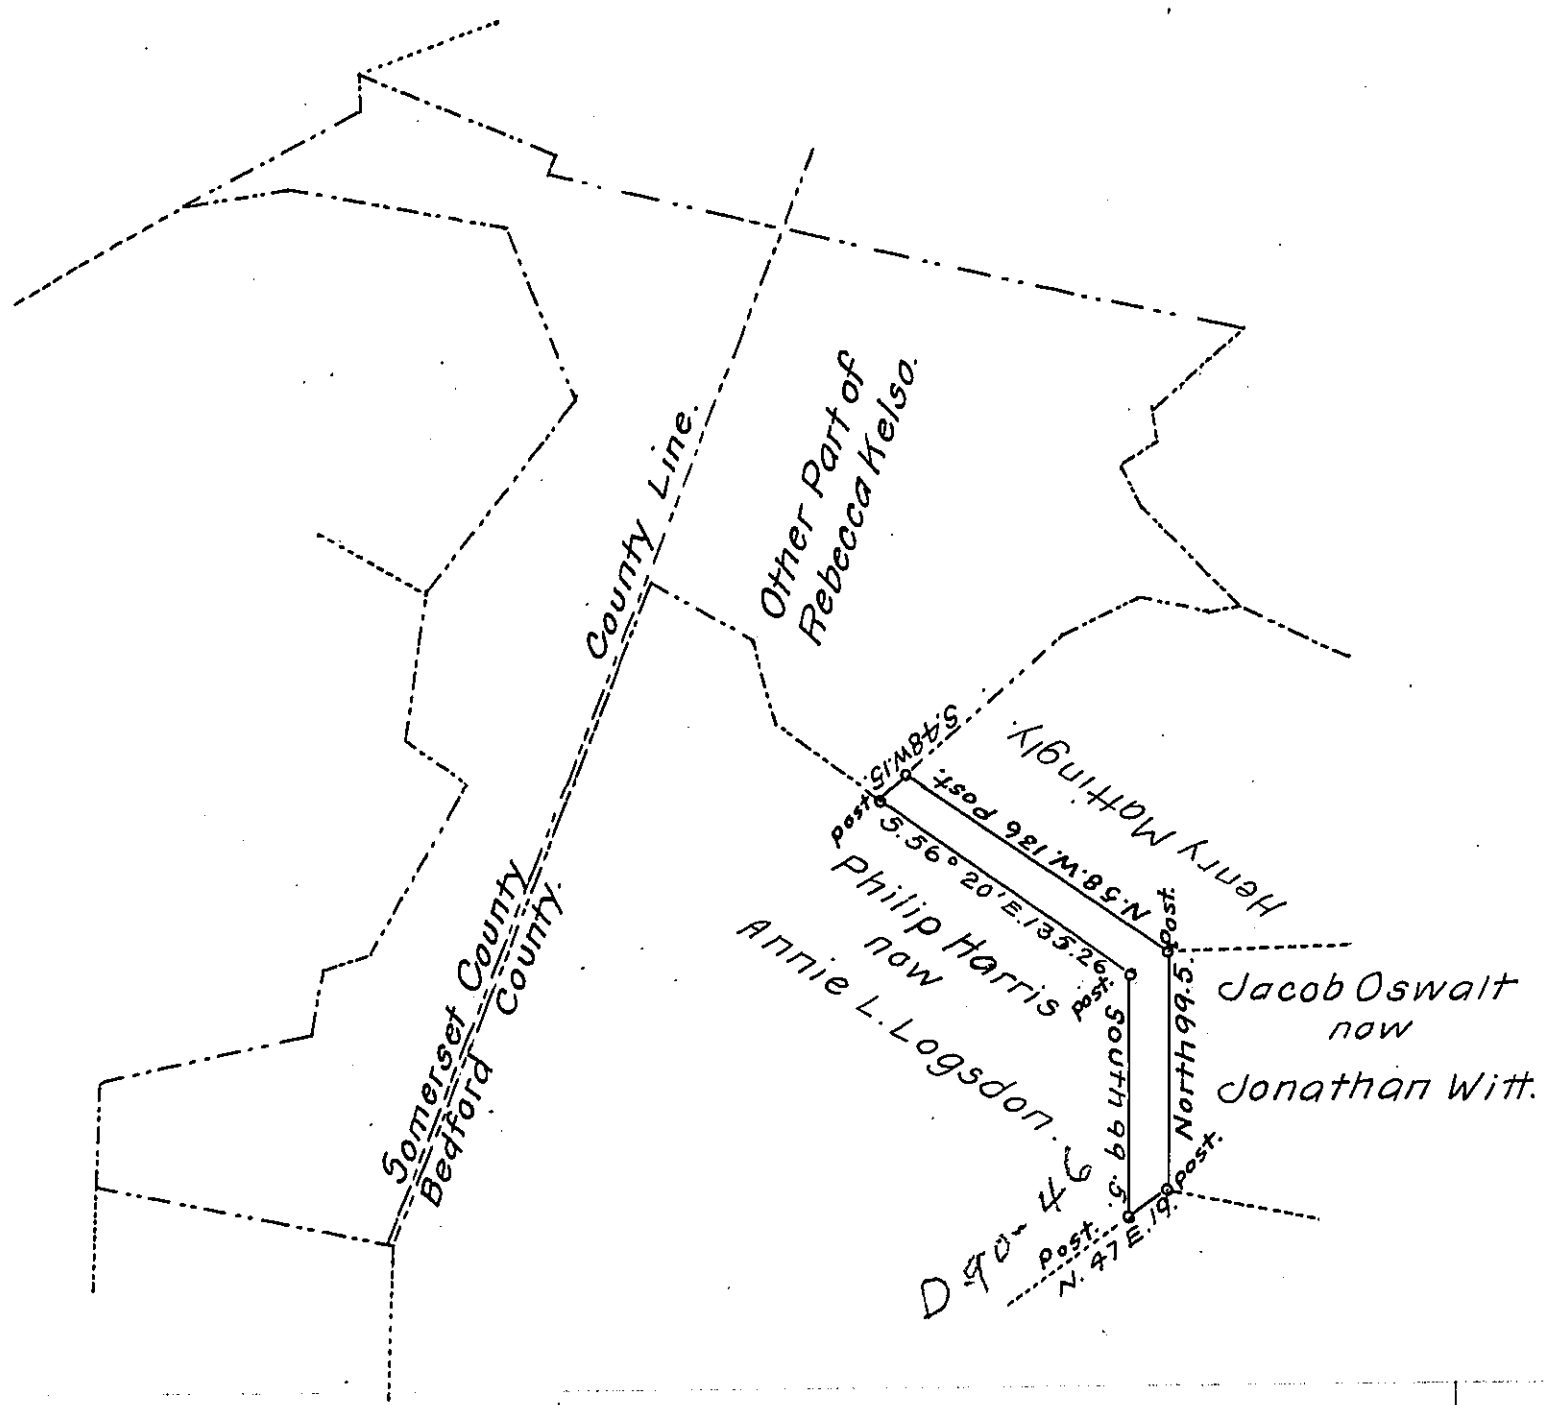


A Draft of a tract of land situated in the township of Londonderry and county of Bedford, containing (21) twenty one acres fifty (50) perches and allowance of six per cent. for roads, etc. Surveyed for Annie L. Logsdon the 25th. day of January 1898, it being part of a larger tract containing four hundred and fifty four and one half acres, ..... perches and allowance, originally surveyed in pursuance of a warrant granted to Rebecca Kelso dated the 20th. day of May 1794.

To Hon. Henry Houck,
Secretary of Internal Affairs

G.W. Cunard,
County Surveyor.

*IN TESTIMONY* that the above is a copy of the original remaining on file in the Department of Internal Affairs of Pennsylvania, made conformably to an Act of Assembly approved the 16th day of February, 1833, I have hereunto set my Hand and caused the Seal of said Department to be affixed at Harrisburg, this twenty second day of May, 1914.

Henry Houck
*Secretary of Internal Affairs.*