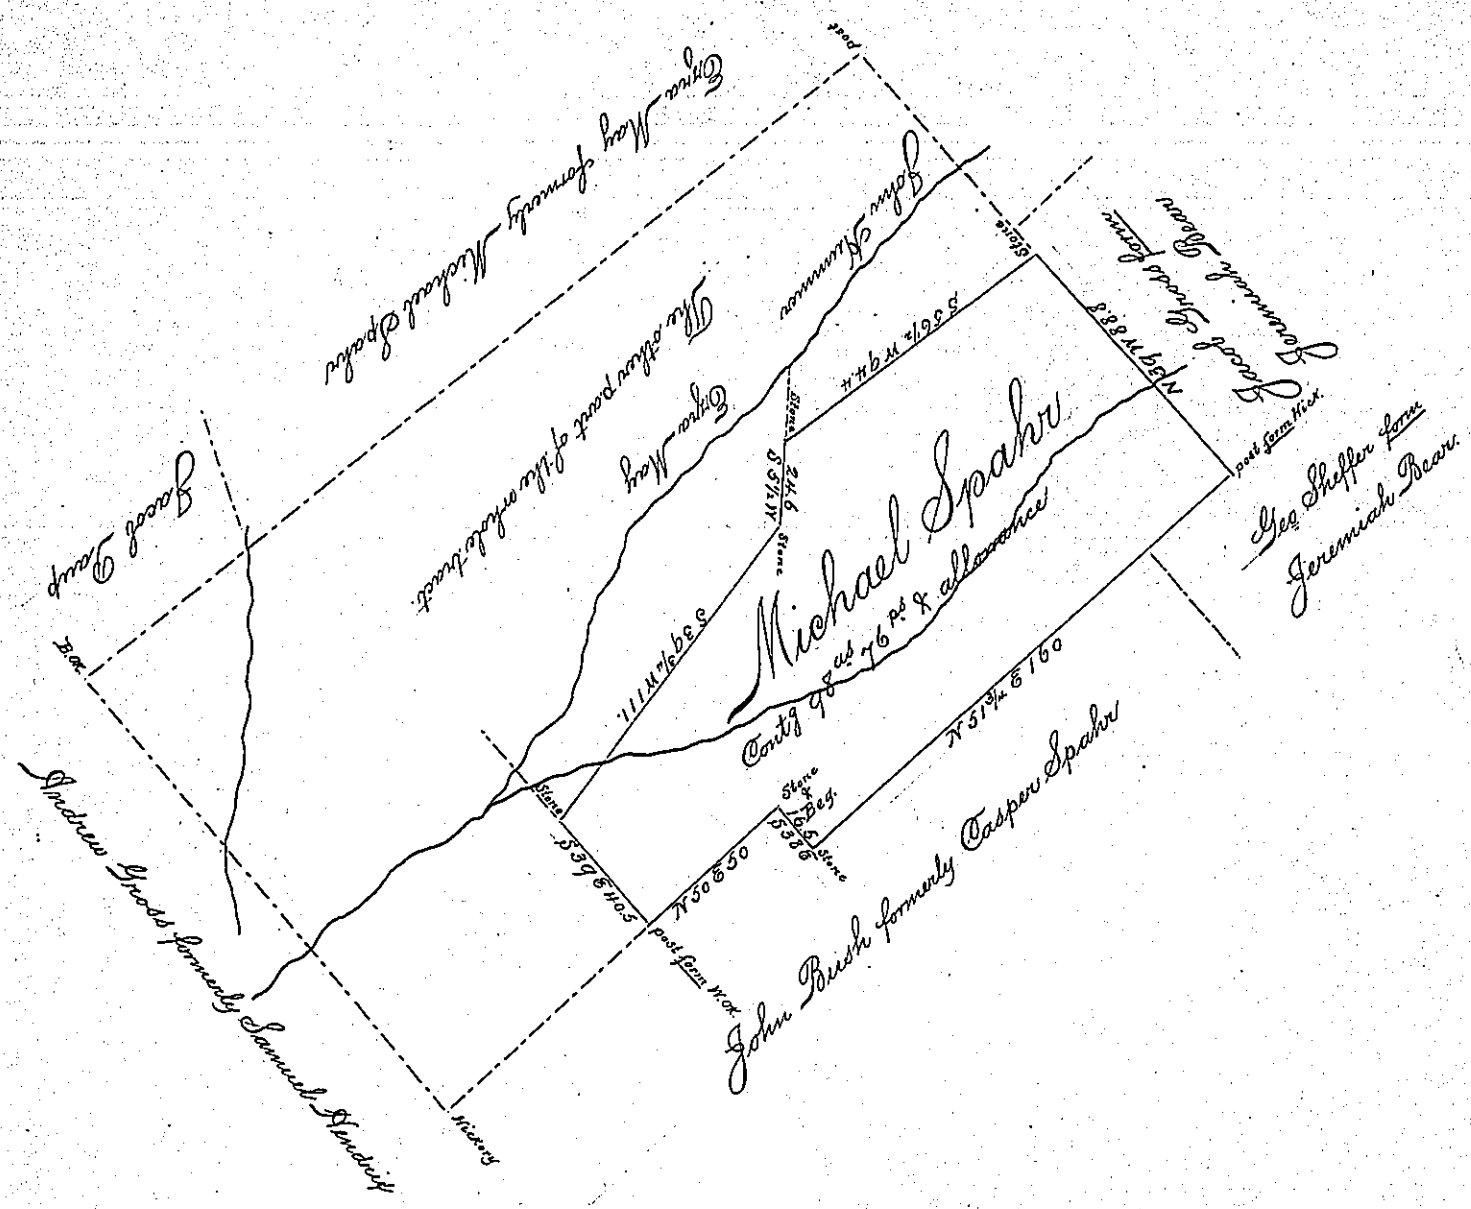

Situate in Dover township in the county of York Cont'g as above set forth 98 as 76 Ps & allowance Originally Surveyed in pursuance of a Warrant granted to Michael Spahr dated the 18th day of June A.D. 1759 Resurveyed the 30th day of December A.D. 1852 for and at the request of Jacob Sheffer the present owner who desired the same to be returned for Confirmation

per C. S. Gerber C.S.

To J. Porter Brawley Esq
Surveyor General

IN TESTIMONY that the above is a copy of the original remaining on file in the Department of Internal Affairs of Pennsylvania, made conformably to an Act of Assembly approved the 16th day of February, 1833, I have hereunto set my Hand and caused the Seal of said Department to be affixed at Harrisburg, this

Seventh day of March 1899.

James W. Latta
Secretary of Internal Affairs.