Form No. 3.

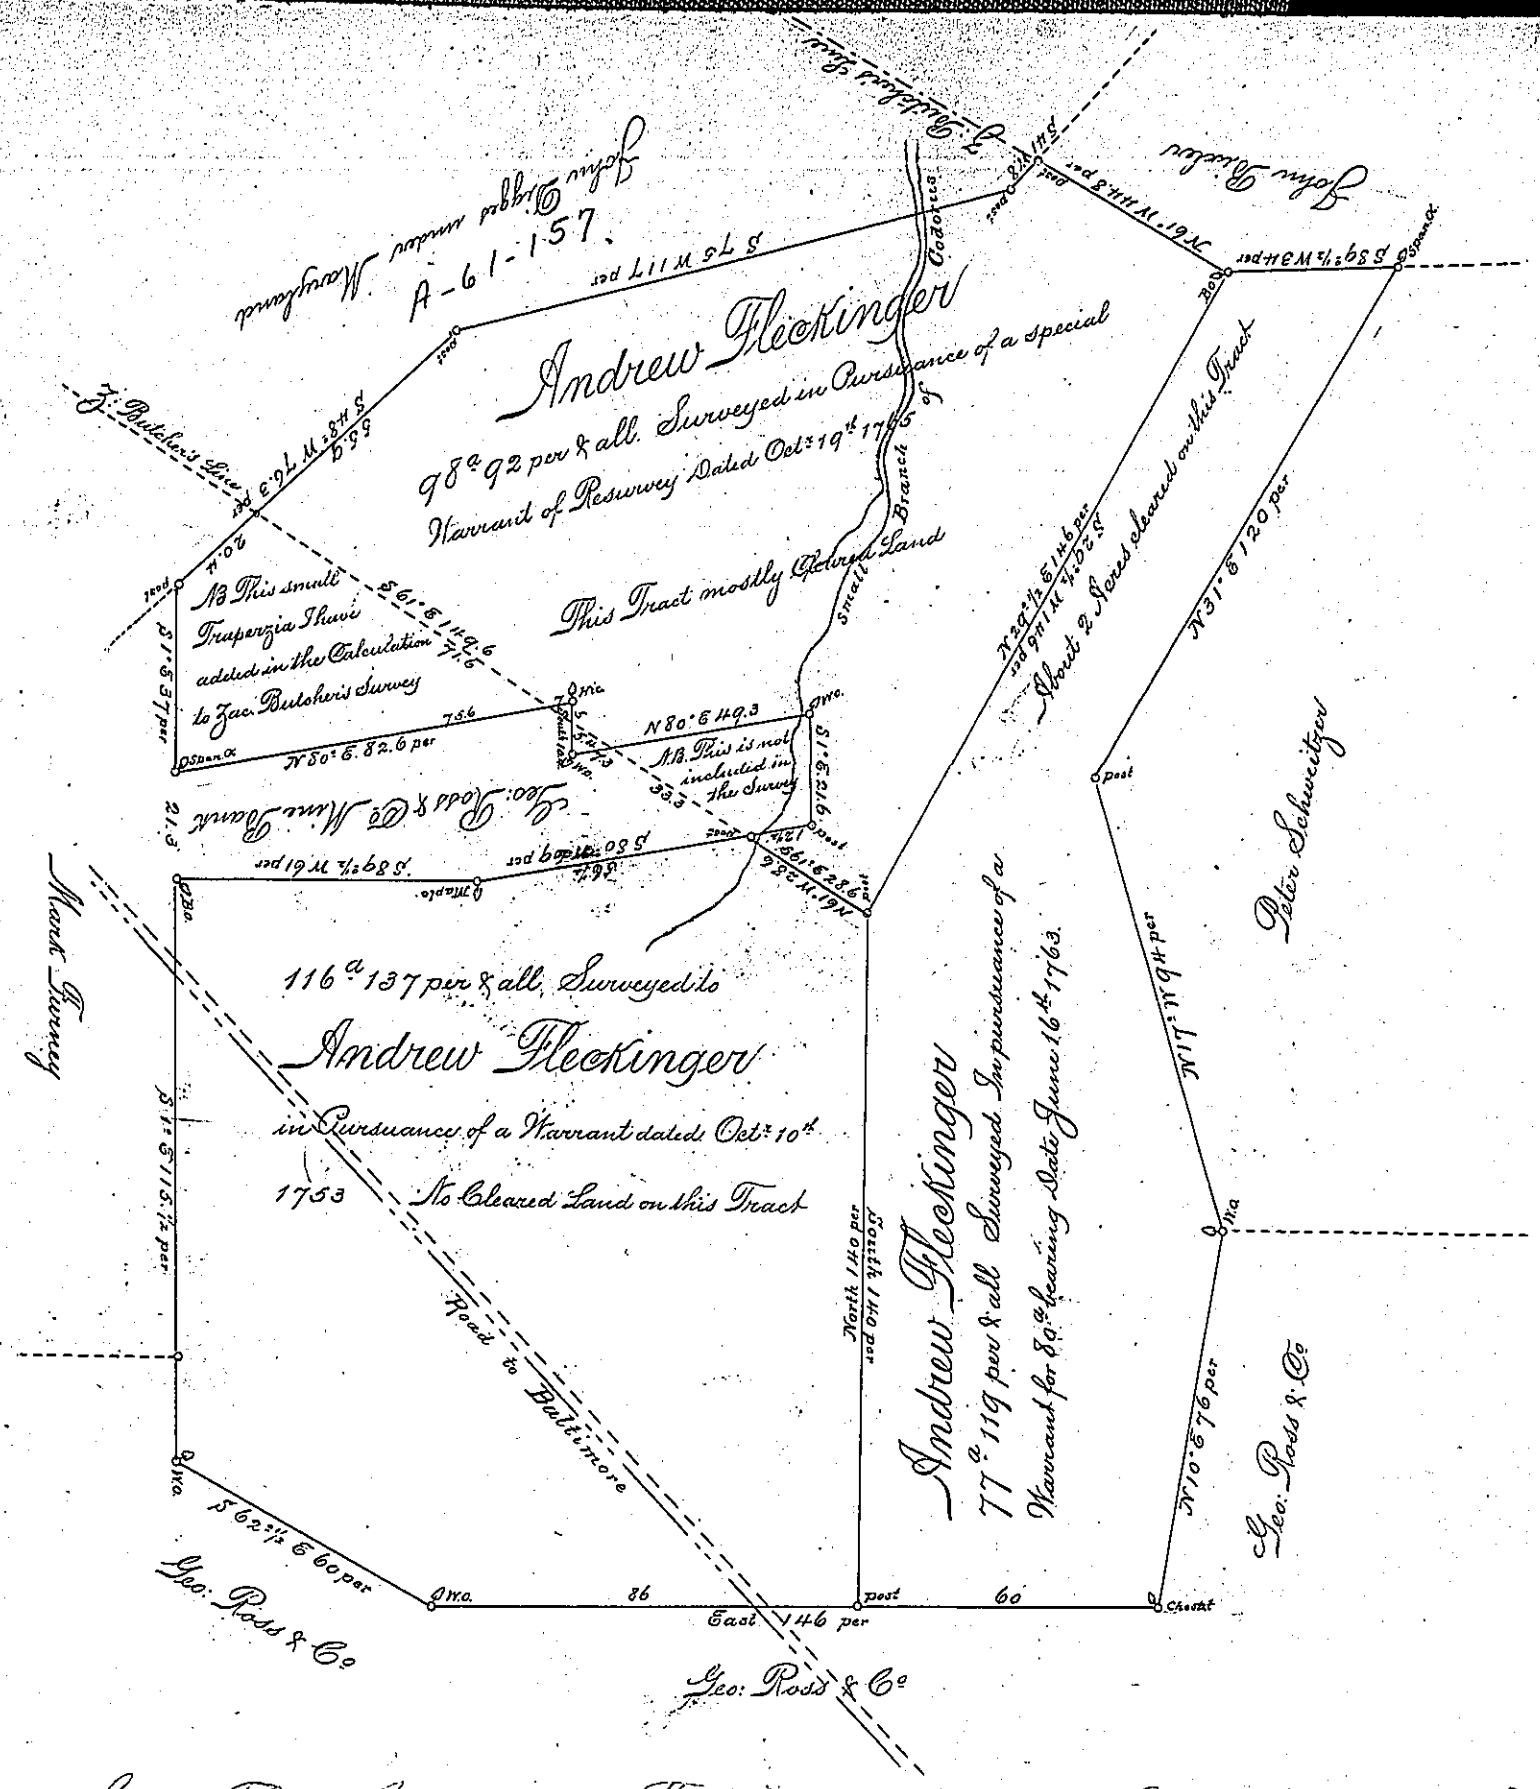

A Draught of Three Contiguous Tracts or parcels of Land Situated in Manheim Township York County and Surveyed the 9th Day of November 1767 In pursuance of the several Warrants on each Tract respectively inserted and Containing in the Whole Two Hundred and Ninety Three Acres & nine perches & allowance, Surveyed by the Name of Sumcas Waldt

By Archd. McClean D.S.L.

To John Lukens, Esq.
Surveyor General

Protracted from a Scale of 30 per to an Inch

IN TESTIMONY that the above is a copy of the original remaining on file in the Department of Internal Affairs of Pennsylvania, made conformably to an Act of Assembly approved the 16th day of February, 1833, I have hereunto set my Hand and caused the Seal of said Department to be affixed at Harrisburg, this third *day of* January *1899.*

James W. Latta
Secretary of Internal Affairs.