Form No. 3.

See - A-54-12 & C-207-183 117

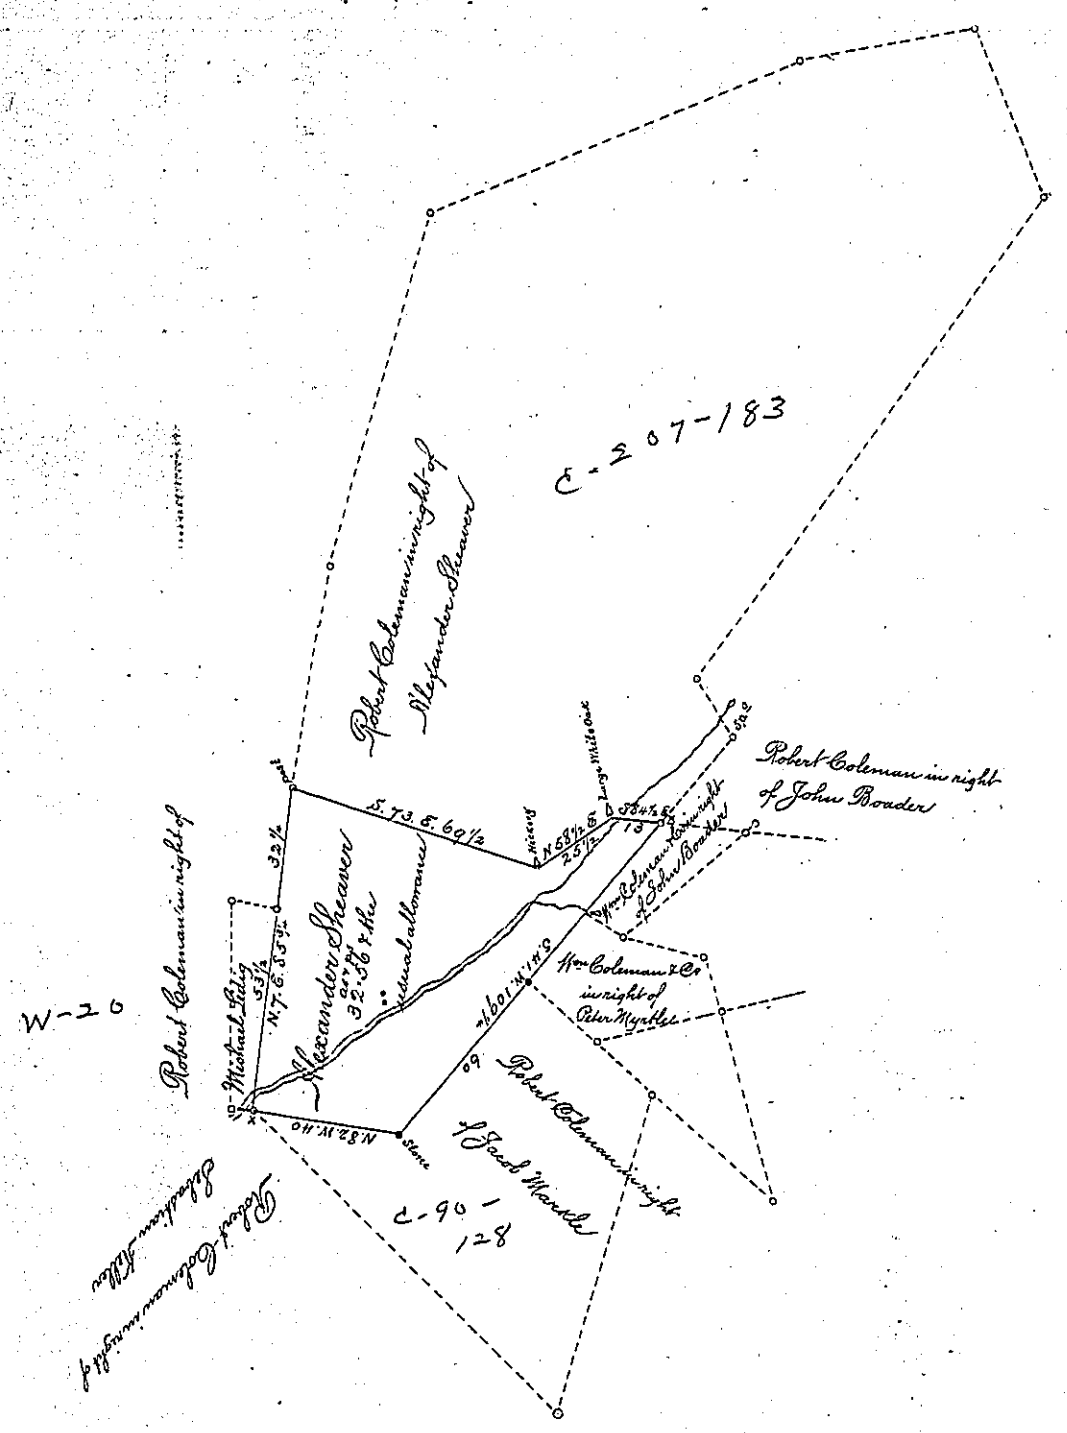

A draught of a Tract of land Situate partly in Heidleberg Township Lebanon County and partly in Elizabeth Township Lancaster County containing thirty two acres and fifty six perches and the usual allowance of six per cent for roads being part of 187 as & the usual allowance by Warrant dated the 29th March Anno domini 1756 Granted to Alexander Sheaver Surveyed the 23d September 1824 for the Heirs of Joseph Matthews decd returned for William Coleman James Coleman & Edward Coleman September 23d 1825 pl.

To Gabriel Wiester Esqr
Surveyor General

Jacob Nibthmain D.S.
Lancaster County.
Tobias Kreider Jr. D.S.
Lebanon County.

IN TESTIMONY that the above is a copy of the original remaining on file in the Department of Internal Affairs of Pennsylvania, made conformably to an Act of Assembly approved the 16th day of February, 1833, I have hereunto set my Hand and caused the Seal of said Department to be affixed at Harrisburg, this

third day of *July* 1900.

James W Latta
Secretary of Internal Affairs.