Form No. 3.

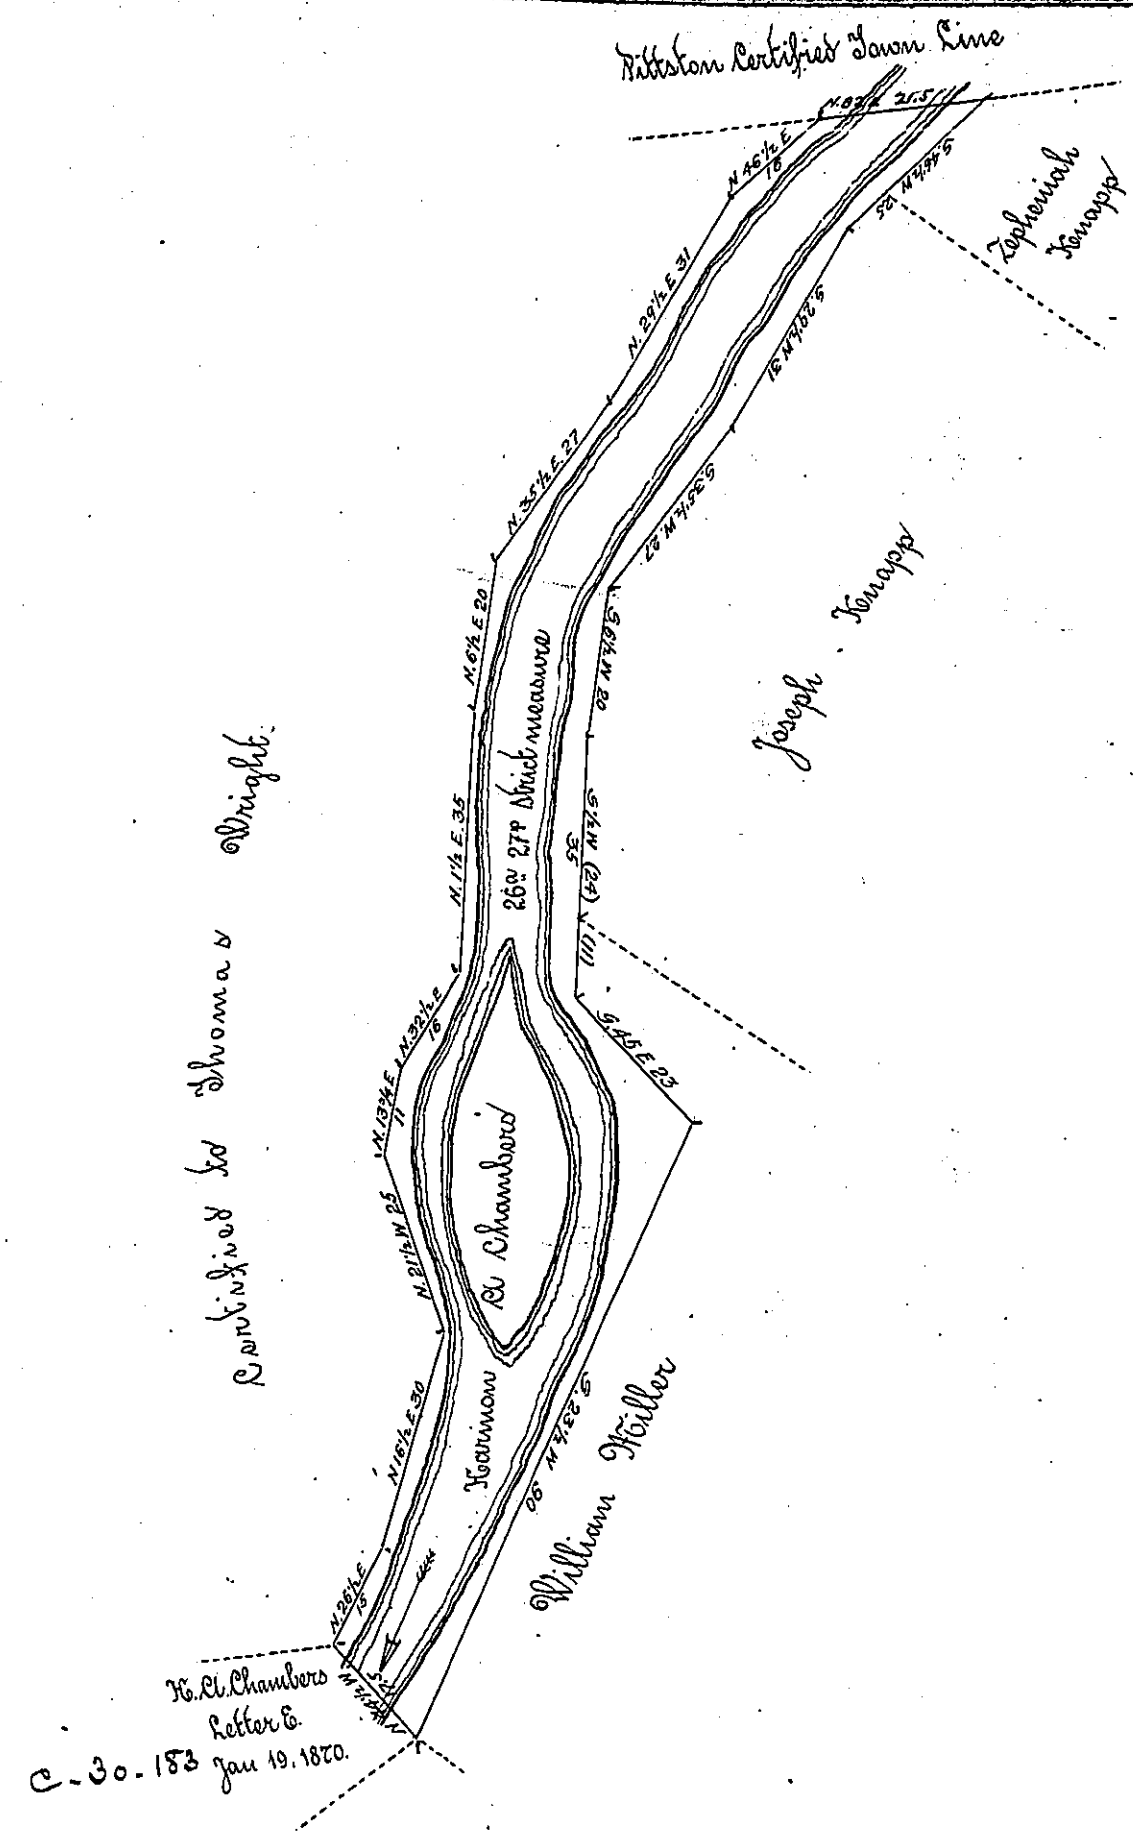

Draft of a Tract of Land, unimproved, situate in Certified Pittston Township, Luzerne County, Pa. surrounded by and adjoining lands in the warrantee names of Township Line on the North, Wm. Holler, Joseph Kenapp & Zeph Kenapp on the East, Harmon Cl. Chambers Vt. Jan. 19, 1870 on the South, and Thomas Wright on the West, containing Twenty six Acres, and Twenty Seven perches Strict measure, ~~and the usual allowance of six per cent for Roads &c.~~

Surveyed the above described Tract of Land to Harmon Cl. Chambers, June 28th 1870 By virtue of his Warrant Letter B. dated June 14. 1870.

Hon Jacob H. Campbell
Surveyor General

W. H. Sturdevant
Deputy Surveyor
I approve of the above Survey
Patrick Blewitt
Co. Surveyor

IN TESTIMONY that the above is a copy of the original remaining on file in the Department of Internal Affairs of Pennsylvania, made conformably to an Act of Assembly approved the 16th day of February, 1833, I have hereunto set my Hand and caused the Seal of said Department to be affixed at Harrisburg, this

Seventh *day of* June *1905.*

Secretary of Internal Affairs.