Form No. 3.

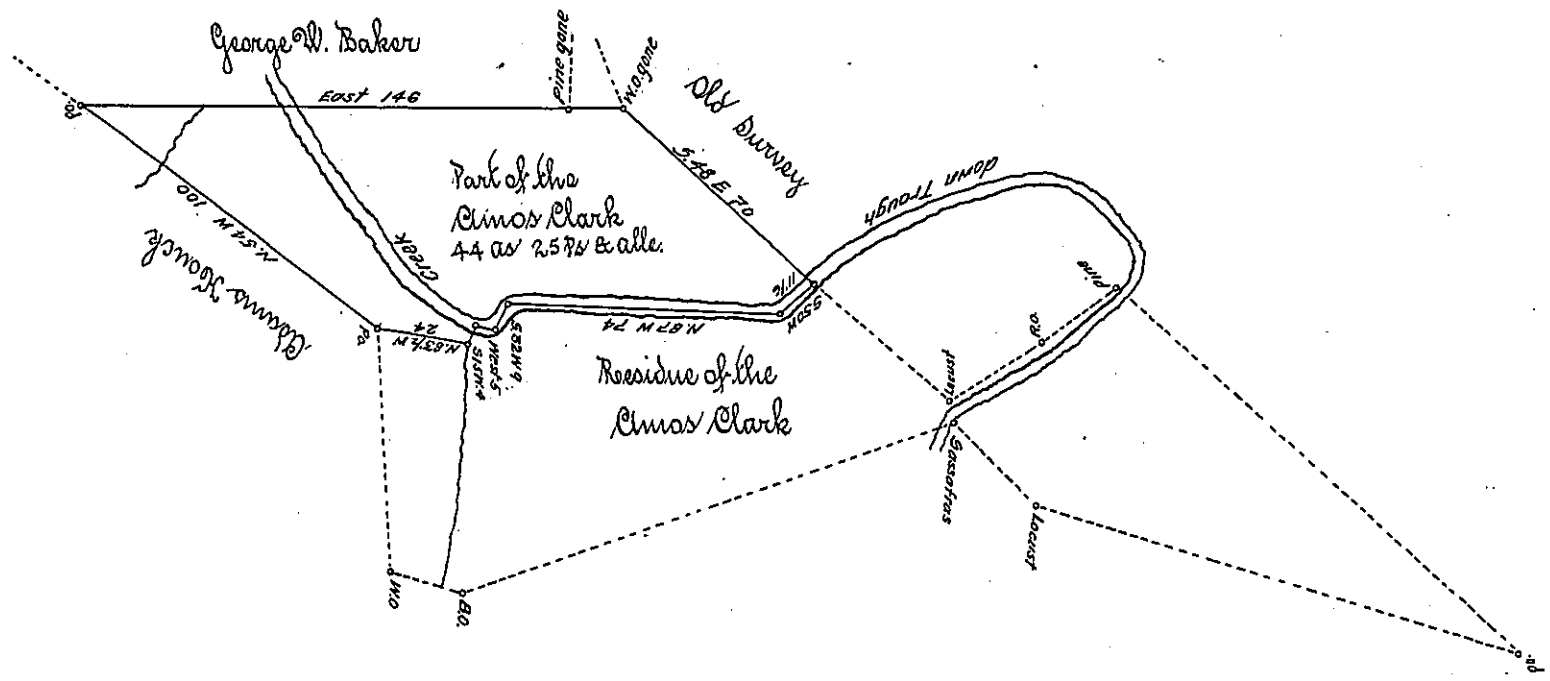

Draft of a tract of land situated now in Todd Township Huntingdon County Containing forty four acres and twenty five perch, and the usual allowance of six per cent Surveyed for Adams Houck and George W. Baker. the 7th day of November, A.D. 1871, Being part of a larger tract of 134 as 153 Ps & allowance Originally Surveyed in pursuance of a warrant, granted to Amos Clark, dated January 2d A.D 1795

To J. M. Campbell Esq
Surveyor General

James E. Glasgow C.S
Hunt. Co

IN TESTIMONY that the above is a copy of the original remaining on file in the Department of Internal Affairs of Pennsylvania, made conformably to an Act of Assembly approved the 16th day of February, 1833, I have hereunto set my Hand and caused the Seal of said Department to be affixed at Harrisburg, this

Seventh *day of* June *1905.*

Secretary of Internal Affairs.