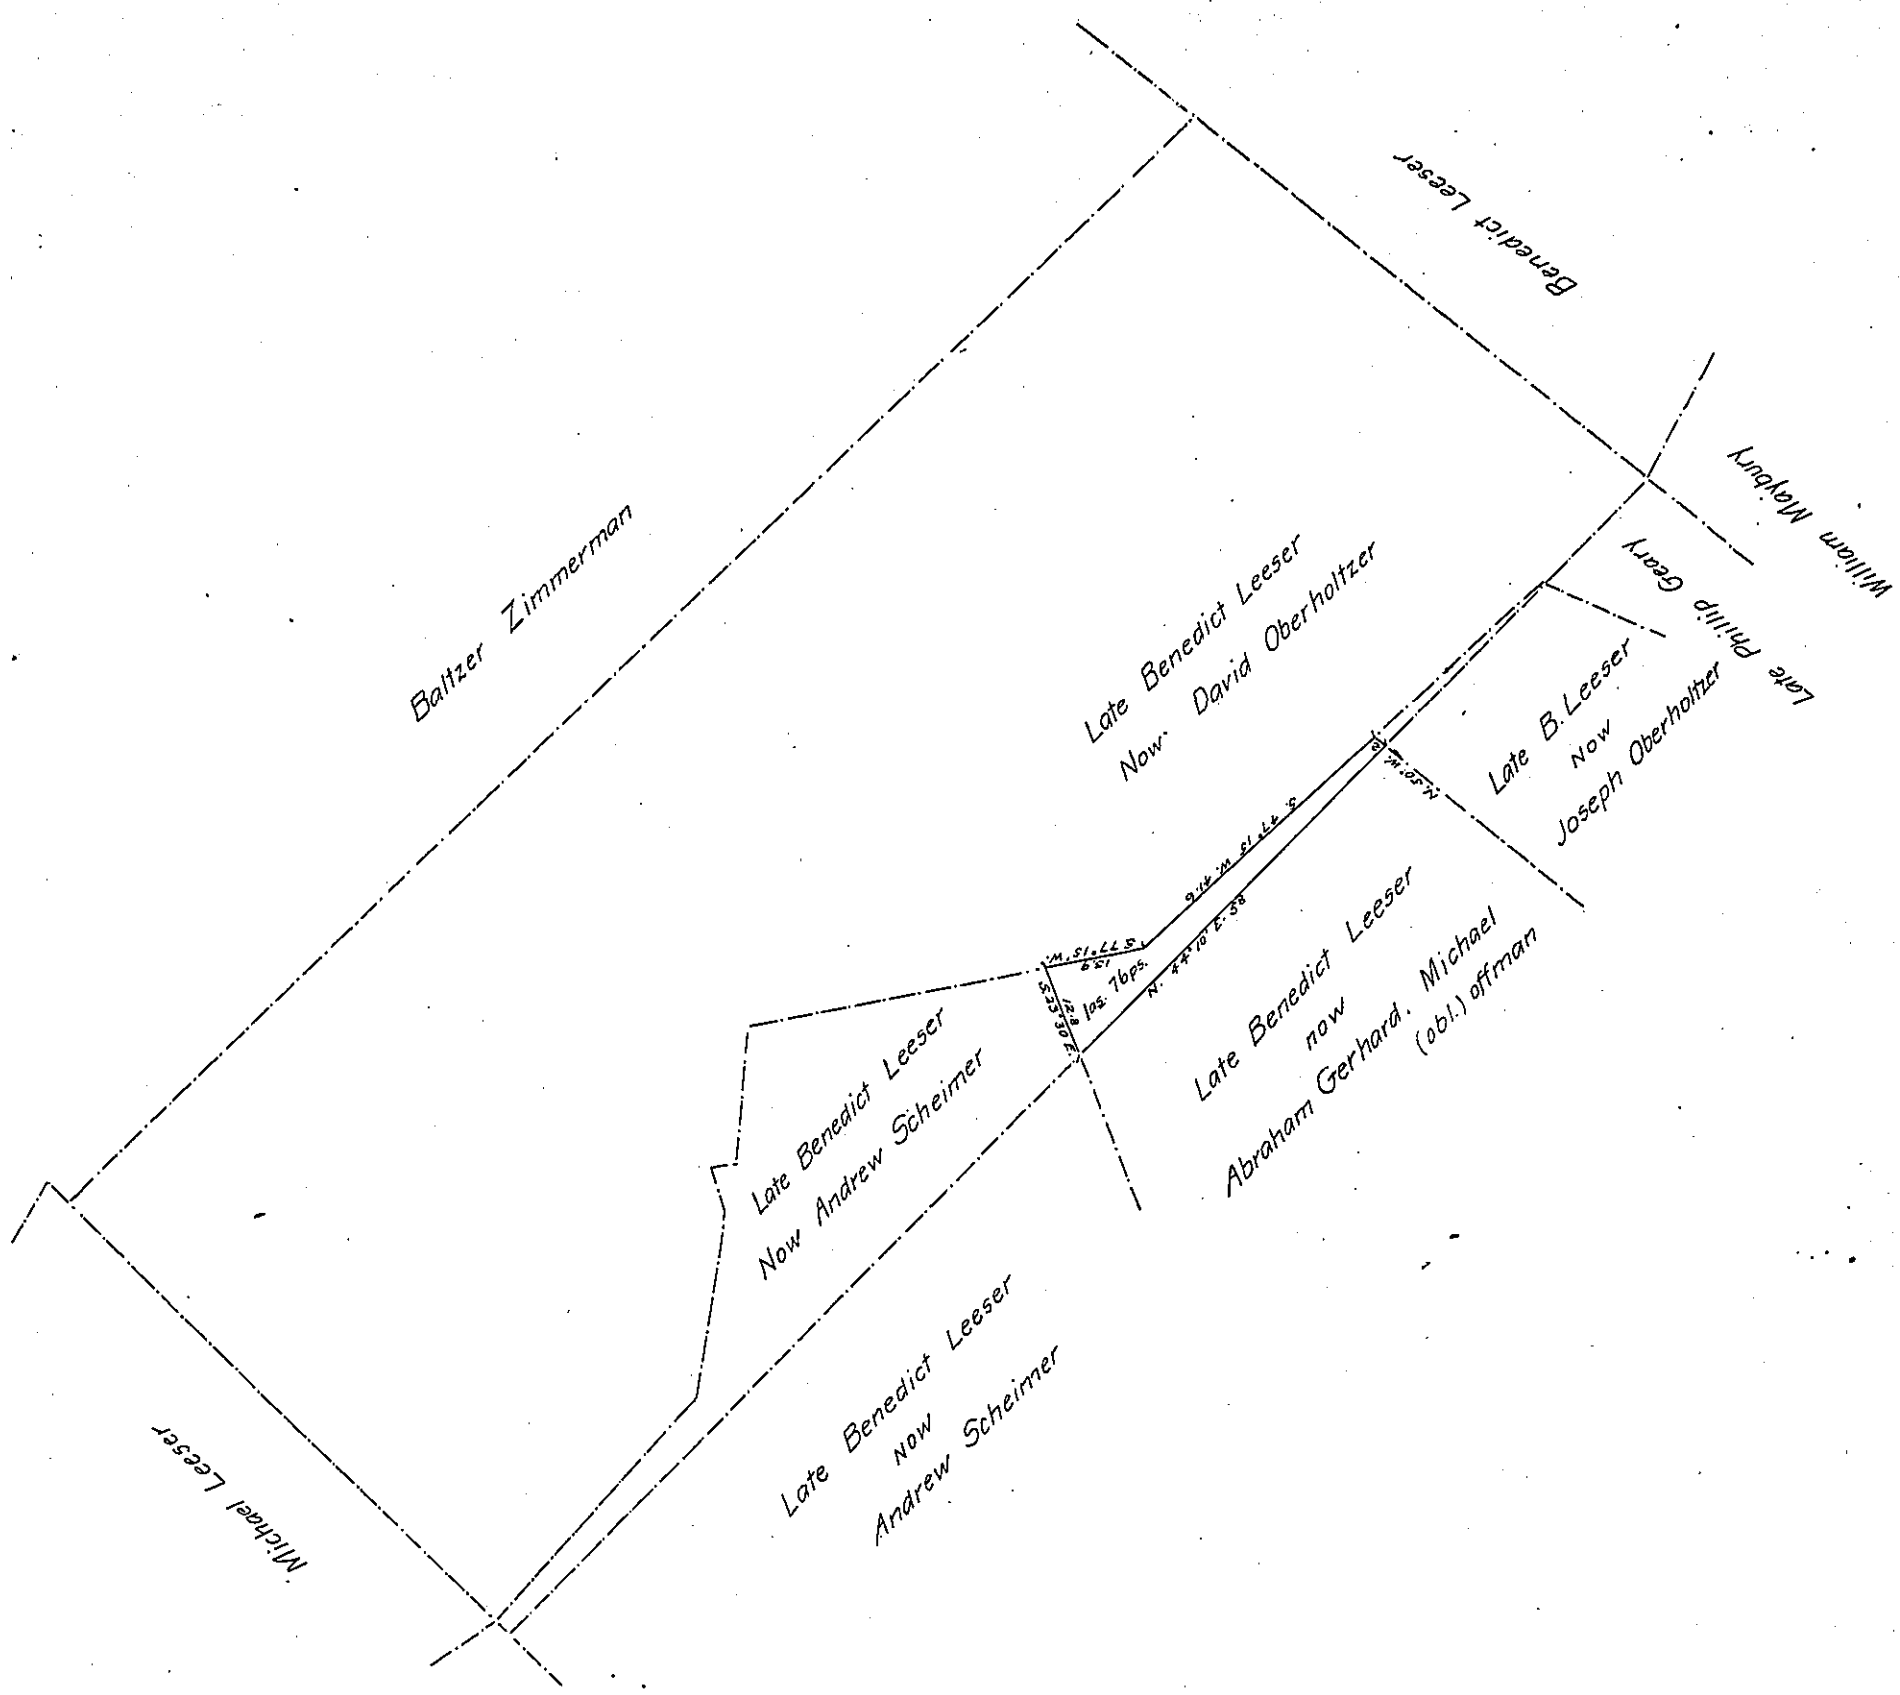

Situate in the Township of Hereford in the County of Berks Containing One acre & Seventy Six perches & the allowance of six per cent for Roads &c. Being part of a larger tract of Ninety nine acres and twenty two perches & the allowance. Surveyed to Benedict Leeser in pursuance of a Warrant dated the 30th. of April 1741. Resurveyed the above for John Bush, Abraham Gerhard and Michael Hoffman September 1865.

To the pr. Daniel S. Zacharias

Hon. James P. Barr C.S.

Surveyor General Penna.

IN TESTIMONY that the above is a copy of the original remaining on file in the Department of Internal Affairs of Pennsylvania, made conformably to an Act of Assembly approved the 16th day of February, 1833, I have hereunto set my Hand and caused the Seal of said Department to be affixed at Harrisburg, this

second day of February 1906.

Secretary of Internal Affairs.