FORM No. I.

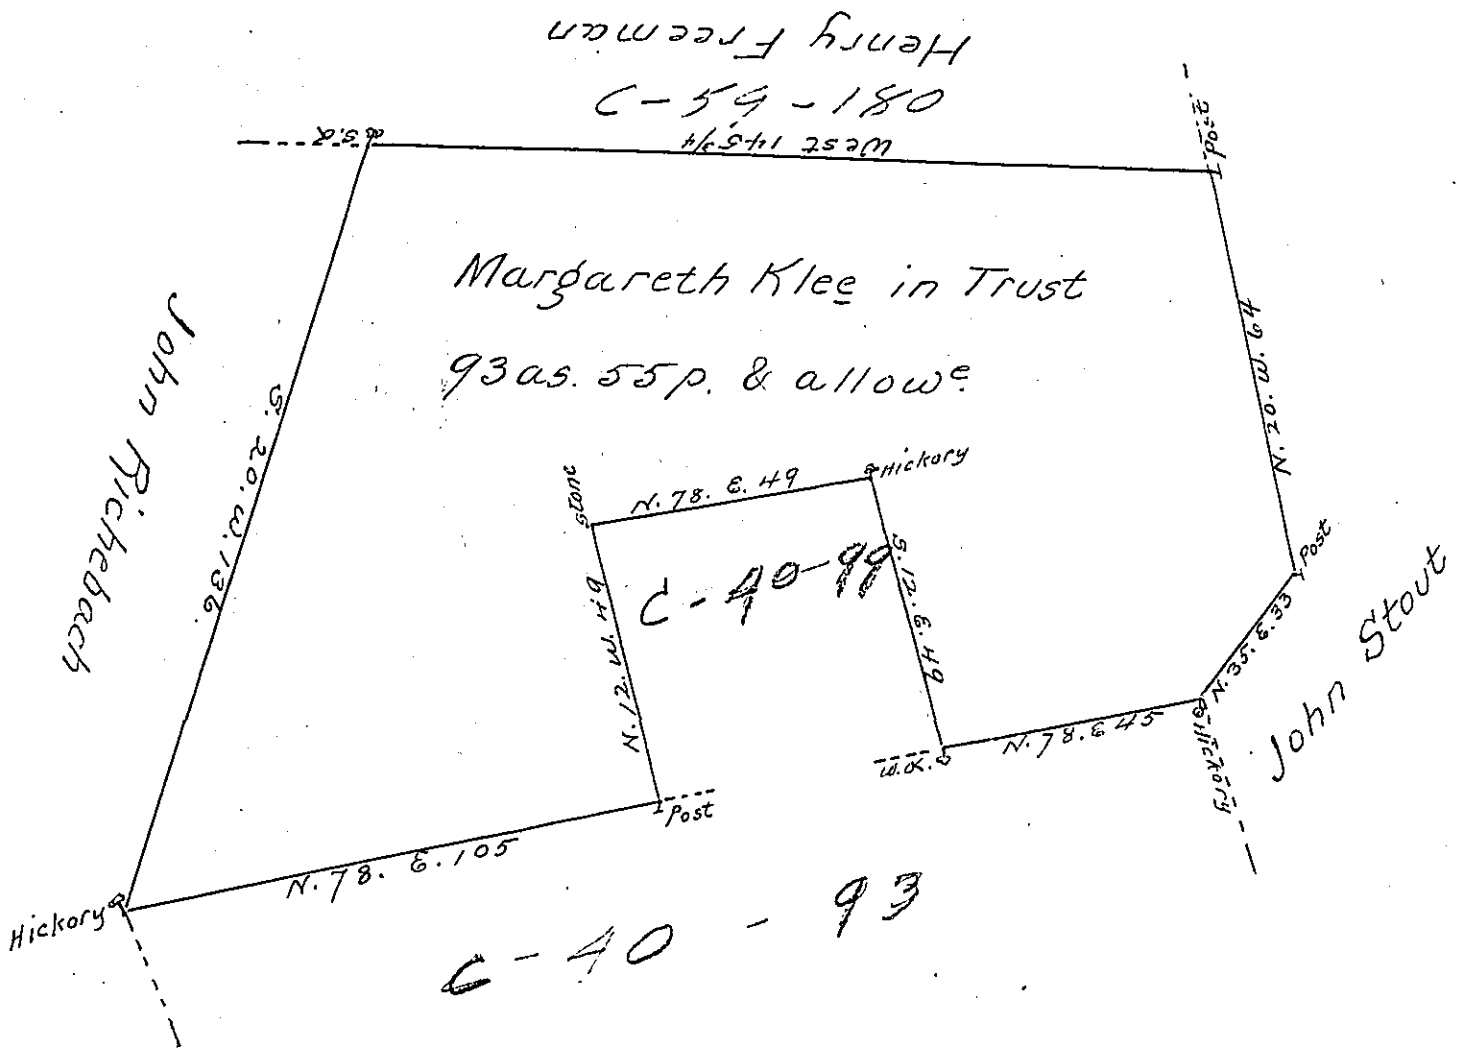

In pursuance of a Warrant dated the 7th. day of August 1765 surveyed the above described tract of land to Margareth Klee in trust for her Children, situate in Bern Township Berks County, Containing ninety three acres & fifty five perches & allowance of six per cent for Roads &c. resurveyed December the 2nd. 1809 for Jacob Klea and Daniel Klea.

pr
John M. Hyneman D.S.

To Andrew Porter Esqr.
Surr. Genl. Penna.

IN TESTIMONY that the above is a copy of the original remaining on file in the Department of Internal Affairs of Pennsylvania, made conformably to an Act of Assembly approved the 16th day of February, 1833, I have hereunto set my Hand and caused the Seal of said Department to be affixed at Harrisburg, this fourth *day of* August *1903*

Isaac B. Brown
Secretary of Internal Affairs.