FORM No. 1.

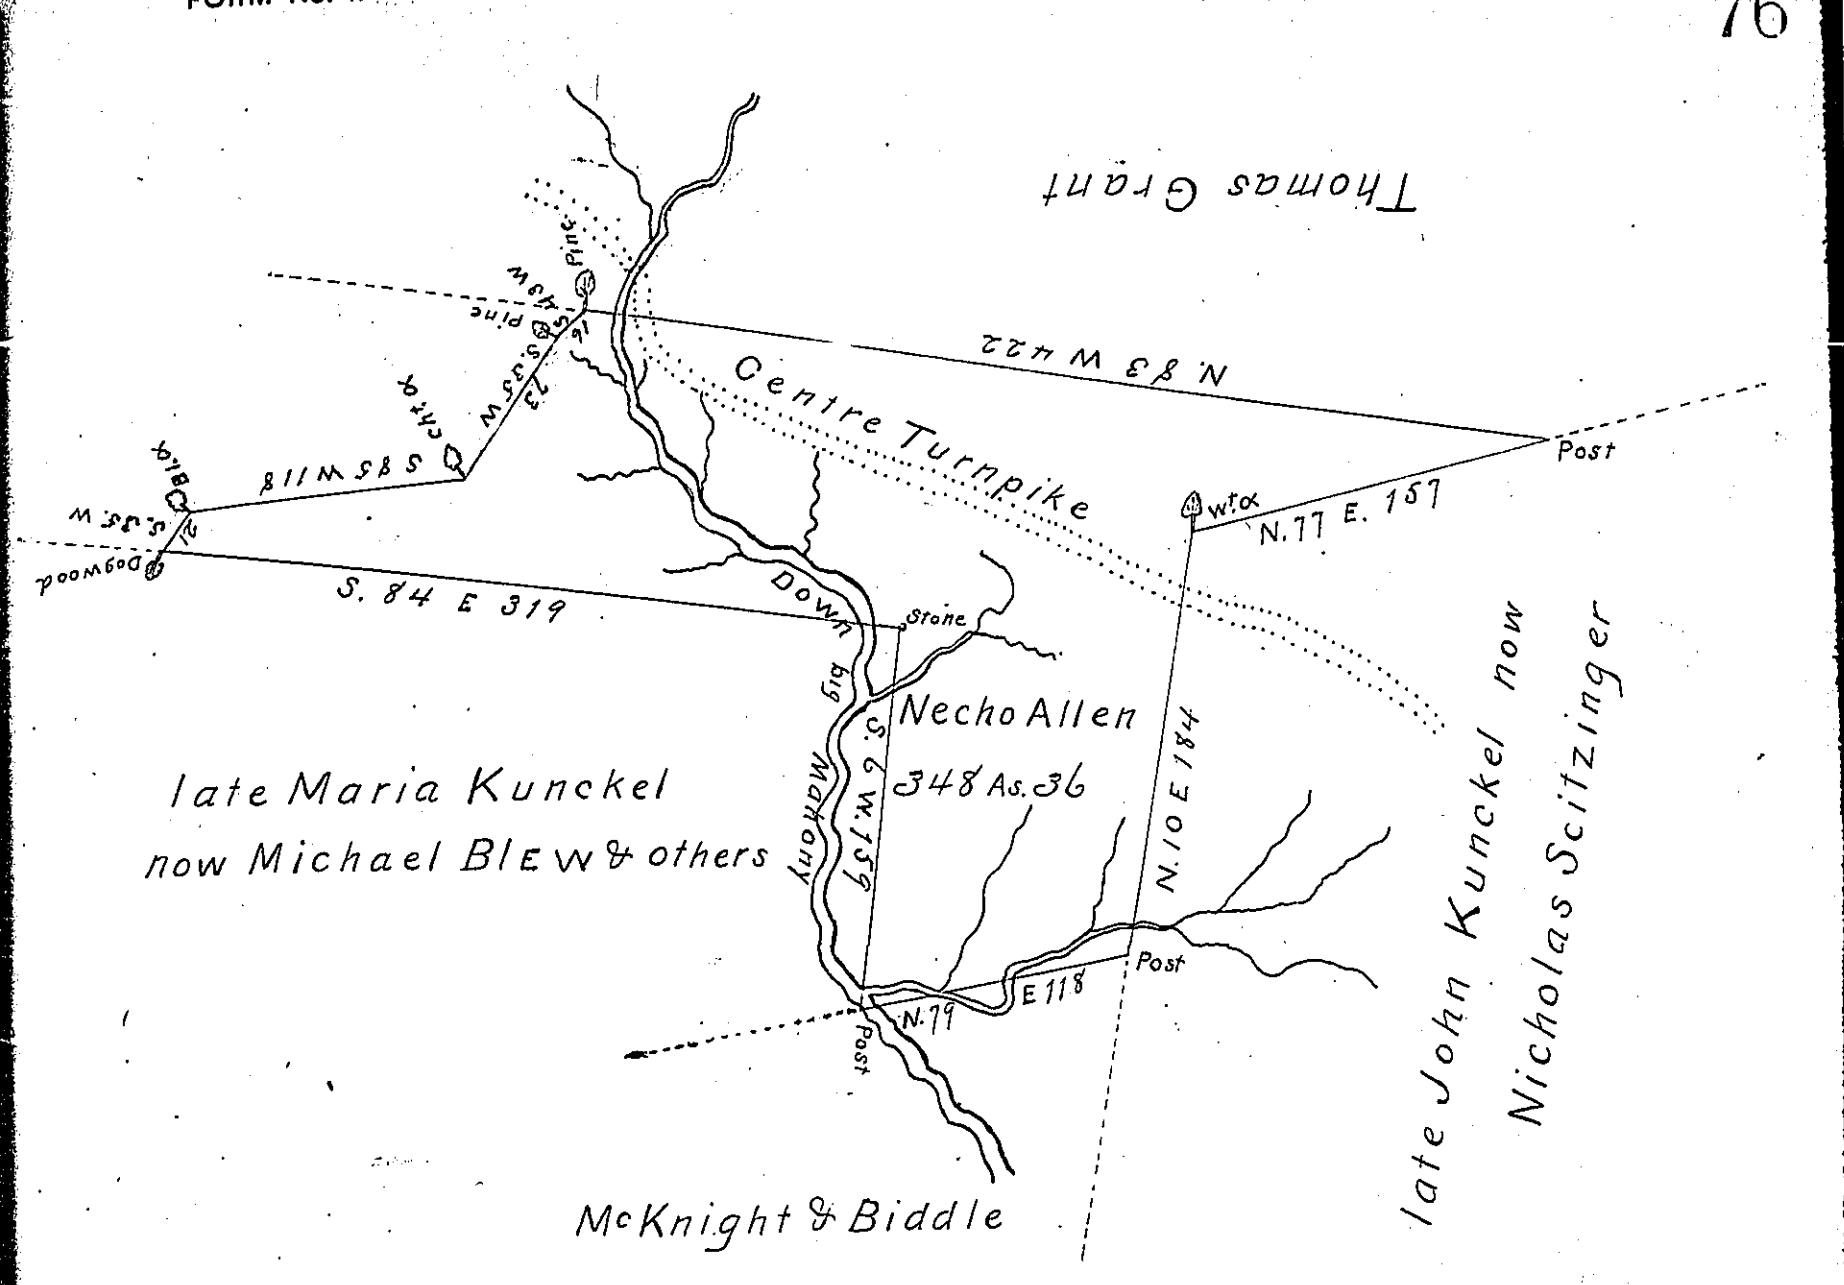

Situate in Norwegian township Schuylkill county & surveyed the 18th day of June A.D. 1814 in pursuance of a warrant granted unto Necho Allen dated February the 23rd A.D. 1814

Richd. T. Leech Esqr Surveyor General } by James McFarland D.S.

N.B. The improvements that are at present upon the land are two log dwelling houses two stables a good saw mill & ce three or four acres of land cleared.

J. McF.

IN TESTIMONY that the above is a copy of the original remaining on file in the Department of Internal Affairs of Pennsylvania, made conformably to an Act of Assembly approved the 16th day of February, 1833, I have hereunto set my Hand and caused the Seal of said Department to be affixed at Harrisburg,

this Fourth *day of* August *1903*

Isaac B. Brown

Secretary of Internal Affairs.