FORM No. 1.

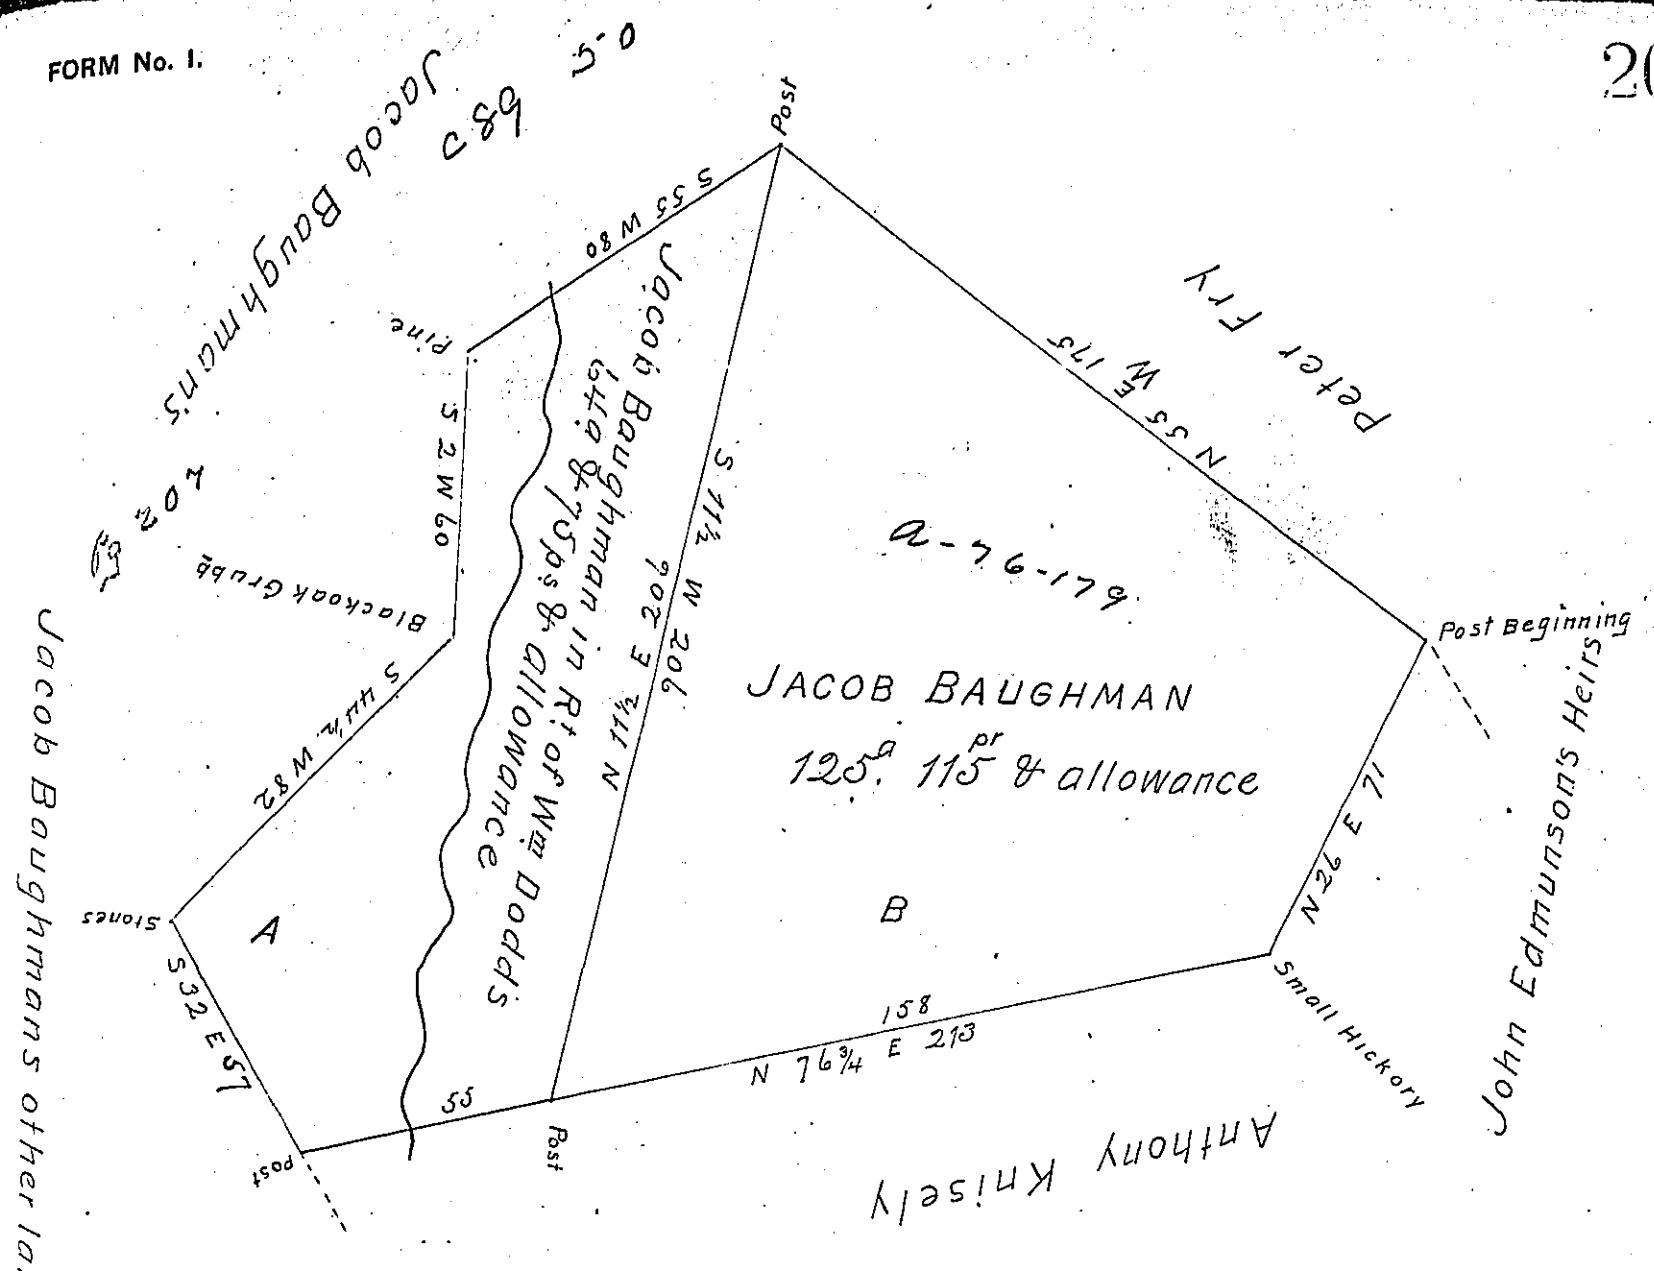

A Draught of Two Tracts of land Situate in Warrington Township in the County of York Surveyed the 19th day of April 1785 to Jacob Baughman. The part Marked with the Letter A. In Pursuance of a Warrant to William Dodds dated The 7th Day of October 1751 The Piece Marked with the letter B In Pursuance of a Warrant dated the 29th March 1785 to Jacob Baughman Containing Together one Hundred and Ninety Acres & Thirty Perches, and the Usual Allowance of Six Acres P.Ct for Roads &c.

To John Lukens Esqr Surveyor General } John Forsyth D.S.

N.B Jacob Baughman has the Warr.t in Dodds name therefore could not put the date to it, but when he Comes to patent he must Produce it Warrant No. 17 for 50 Acres J. F.

IN TESTIMONY that the above is a copy of the original remaining on file in the Department of Internal Affairs of Pennsylvania, made conformably to an Act of Assembly approved the 16th day of February, 1833, I have hereunto set my Hand and caused the Seal of said Department to be affixed at Harrisburg, this fourteenth *day of* September *1903.*

Isaac D. Barnes

Secretary of Internal Affairs.