FORM No. I.

89

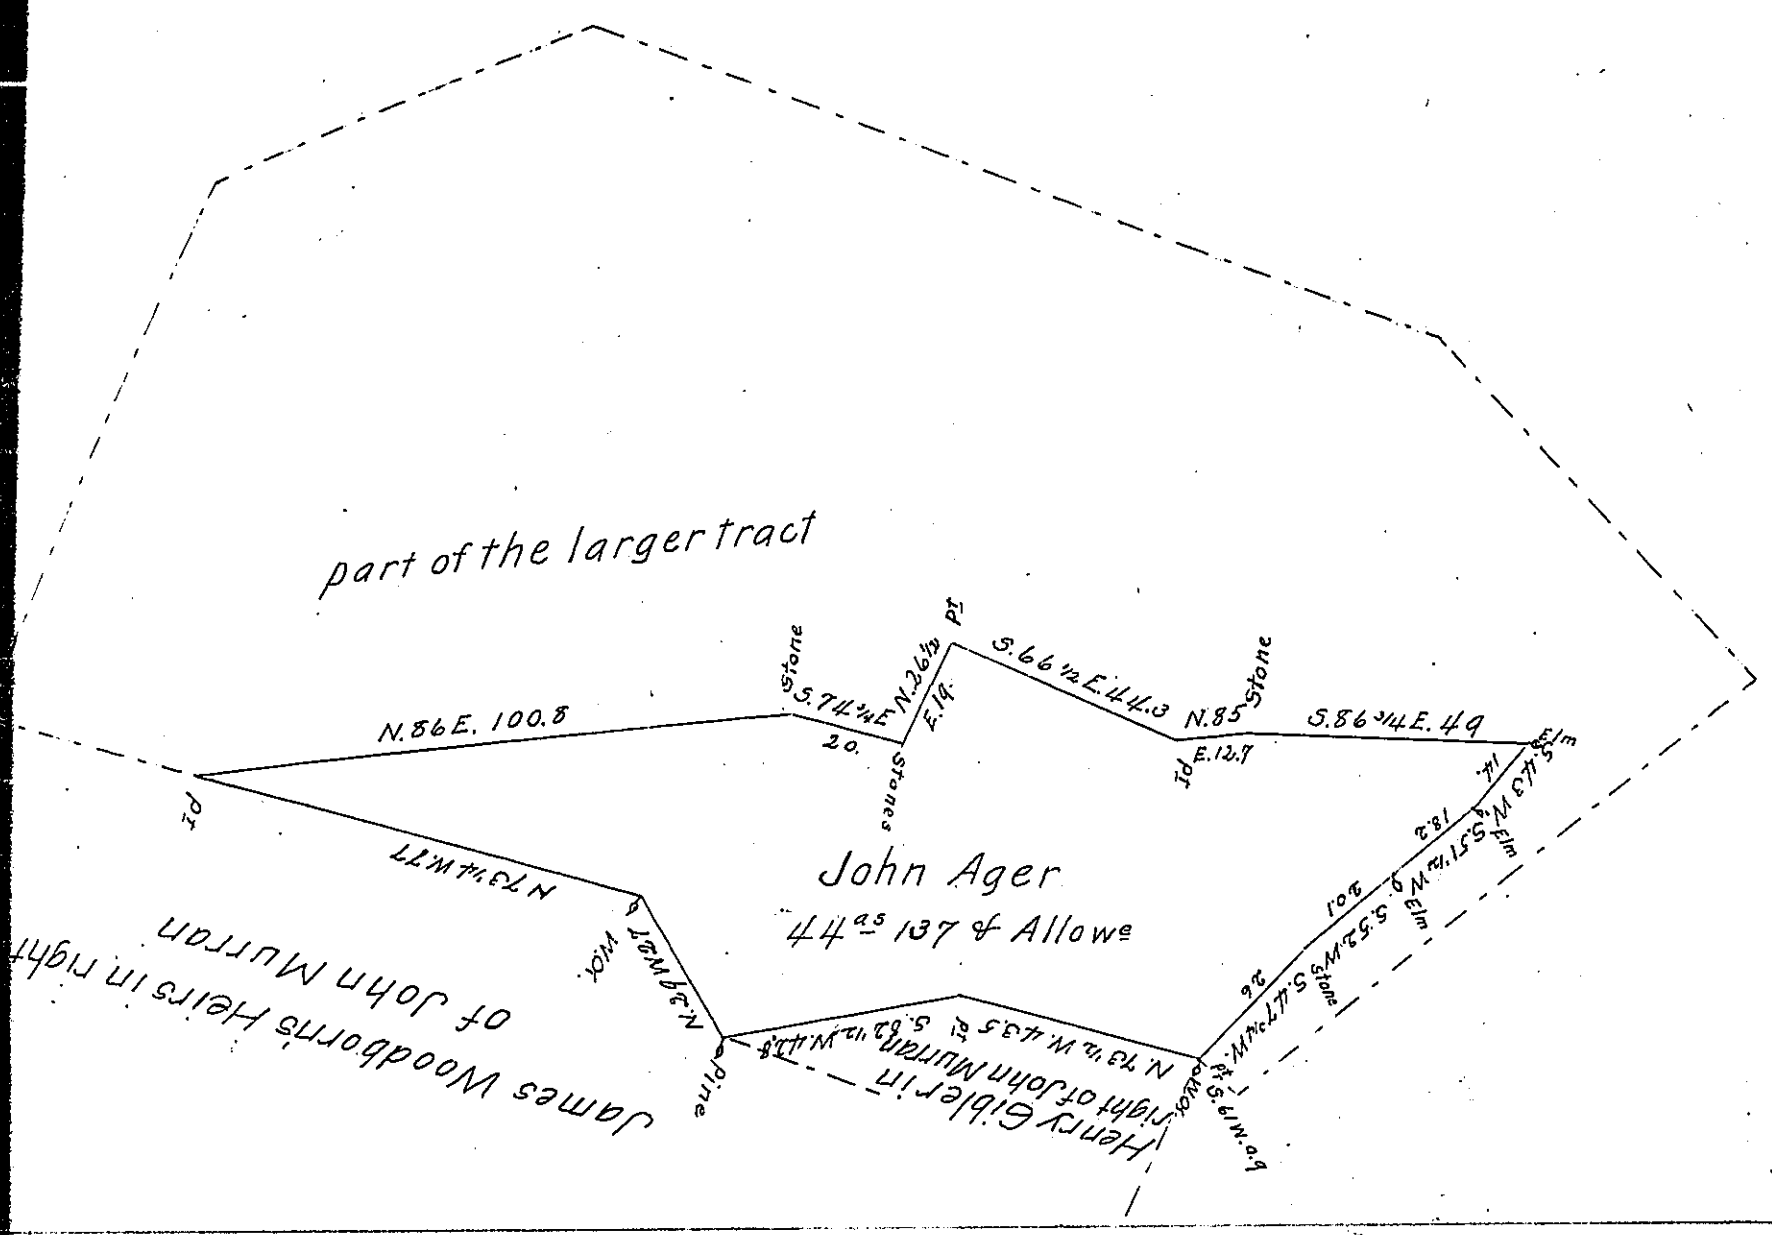

Draught of a Track of land situate in Newton Township Cumberland County Contg forty four Acres and one hundred and thirty seven perches & the Usual Allowance of Six pr ct for Roads &c. It being pt of 193 Acres & Allowance which was Surveyed In pursuance of a Warrant granted to John Ager, dated the 4th day of December Anno Domini 1766.

I do hereby certify that the above is a true copy from the remaining files, this 13th day of April Anno Domini 1825

Jno Harper D.S.

To Gabriel Hiester Esquire
Surveyor General

IN TESTIMONY that the above is a copy of the original remaining on file in the Department of Internal Affairs of Pennsylvania, made conformably to an Act of Assembly approved the 16th day of February, 1833, I have hereunto set my Hand and caused the Seal of said Department to be affixed at Harrisburg,

this Fifth *day of* October *1903*

Secretary of Internal Affairs.