FORM No. I.

See B-13-163 & C-79-11 & C-5-137-138

123

C-11-122

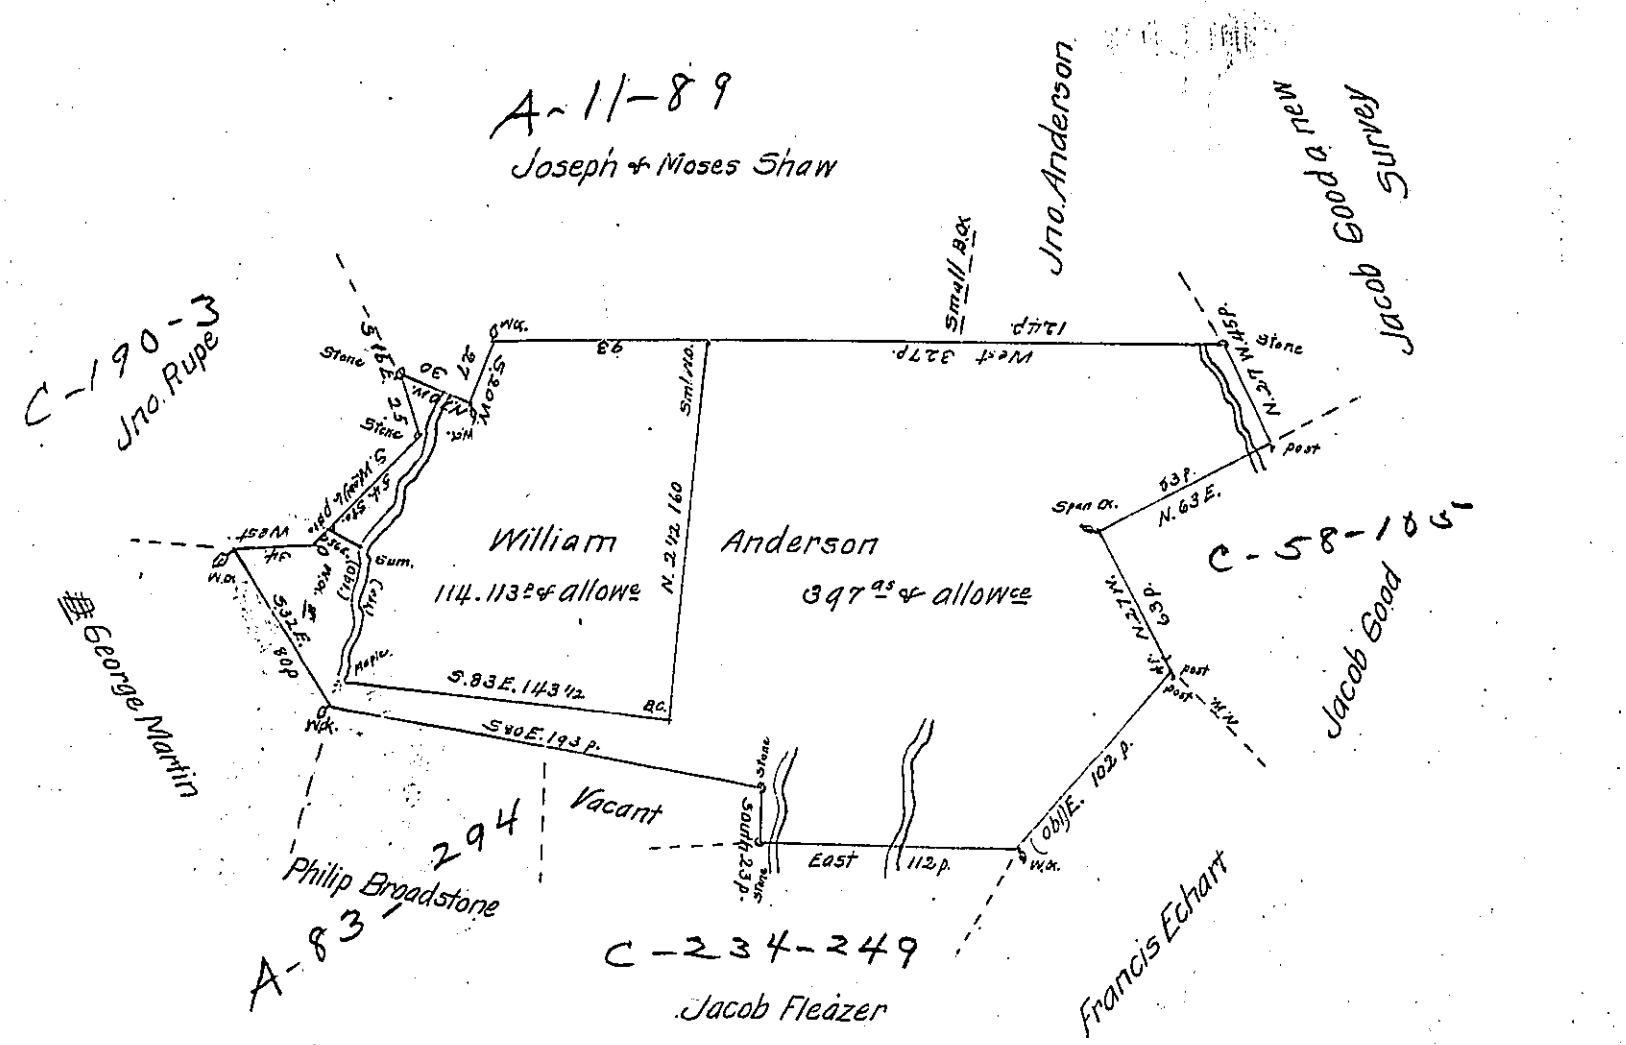

The Draught of a Tract of Land Situate in Brecnock Township Lancaster County Containing 397 as & Allowance of 6 pr. Ct for roads &c Surveyed the 14th of the 9br mo 1751. by a Warrant Dated the 19th of the 7br mo: 1749 By Benja Lightfoot & Copied from his field worke & Draught thereof the 19th of the 5th mo 1753 by

Thomas Lightfoot

IN TESTIMONY that the above is a copy of the original remaining on file in the Department of Internal Affairs of Pennsylvania, made conformably to an Act of Assembly approved the 16th day of February, 1833, I have hereunto set my Hand and caused the Seal of said Department to be affixed at Harrisburg,

this Twenty-third *day of* November *1903*

Isaac B. Brown

Secretary of Internal Affairs.